

PROJECT: FAISON TRACT

ENGINEER:
TIMMONS GROUP
5410 TWINITY ROAD, SUITE 102
PALEIGH, NC 27857
PHONE: 757/502-5271
FAX: 757/502-5272
TYLER CROSS, PE
EMAIL: TYLER.CROSS@TIMMONS.COM

DEVELOPER:
NO HOWE EASTERN HURRAH, INC.
2606 GLENNWOOD AVENUE, SUITE 550
PALEIGH, NC 27858
ROMAN ACOSTA
PHONE: 757/502-5272
FAX: 757/502-5272
EMAIL: RACOSTA@BHEINC.COM

PROPERTY LOCATION:
P.N.
175/503/3232, 175/528/038
PROPERTY OWNER:
ANDREY THOMAS FALSON
P.O. BOX 527
MIDDLESEX, NC 27557
EXISTING ZONING:
R2

LAND USE CLASSIFICATION: SINGLE FAMILY RESIDENTIAL
PROPOSED USE:
TOTAL DEVELOPED TRACT AREA: 100.41 AC

Public Storm Drain Infrastructure Table				
Description	Type of Material	Quantity	Units	Volume
24" DIAMETER	PCP	4068	LF	10
30" DIAMETER	PCP	1015	LF	25
36" DIAMETER	PCP	837	LF	21
42" DIAMETER	PCP	3615	LF	90
48" DIAMETER	PCP	870	LF	22
TOTAL	PCP	8070	LF	200
PLAN FIBER DUCT SECTION	PCP	10	EA	10
PLAN FIBER DUCT SECTION	PRECAST	501	EA	501
5.5" OUTLET FIBER DUCT	PCP	4	EA	4
5.5" OUTLET FIBER DUCT	PRECAST	4	EA	4
SUM TOTAL FIBER DUCT	PCP	3	EA	3
SUM TOTAL FIBER DUCT	PRECAST	505	EA	505

Private Storm Drain Infrastructure Table				
Description	Type of Material	Quantity	Units	Volume
24" DIAMETER	PCP	394	LF	10
30" DIAMETER	PCP	394	LF	10
36" DIAMETER	PCP	0	LF	0
42" DIAMETER	PCP	0	LF	0
48" DIAMETER	PCP	0	LF	0
54" DIAMETER	PCP	0	LF	0
TOTAL	PCP	456	LF	10
PLAN FIBER DUCT SECTION	PCP	0	EA	0
PLAN FIBER DUCT SECTION	PRECAST	0	EA	0
5.5" OUTLET FIBER DUCT	PCP	44	EA	44
5.5" OUTLET FIBER DUCT	PRECAST	44	EA	44
SUM TOTAL FIBER DUCT	PCP	0	EA	0
SUM TOTAL FIBER DUCT	PRECAST	44	EA	44

Private Amenities Table				
Description	Quantity	Units	Volume	Weight
1" CONCRETE STORM	1	EA	1	1
Storm Light Table				
Storm Light Table	Quantity	Units	Volume	Weight
Storm Light Table	55	EA		
Storm Light Table				
Storm Light Table	Quantity	Units	Volume	Weight
Storm Light Table	55	EA		

VICINITY MAP

1"=500



Sheet Number	Sheet Title
C00	COVER SHEET
C01	OVERALL DISTRICT CONDITIONS
C02	OVERALL SITE PLAN (SHEET 1 OF 8)
C03	DETAILED SITE PLAN (SHEET 2 OF 8)
C04	DETAILED SITE PLAN (SHEET 3 OF 8)
C05	DETAILED SITE PLAN (SHEET 4 OF 8)
C06	DETAILED SITE PLAN (SHEET 5 OF 8)
C07	OVERALL UTILITY PLAN
C08	DETAILED UTILITY PLAN (SHEET 1 OF 9)
C09	DETAILED UTILITY PLAN (SHEET 2 OF 9)
C10	DETAILED UTILITY PLAN (SHEET 3 OF 9)
C11	DETAILED UTILITY PLAN (SHEET 4 OF 9)
C12	DETAILED UTILITY PLAN (SHEET 5 OF 9)
C13	DETAILED UTILITY PLAN (SHEET 6 OF 9)
C14	DETAILED UTILITY PLAN (SHEET 7 OF 9)
C15	DETAILED UTILITY PLAN (SHEET 8 OF 9)
C16	DETAILED UTILITY PLAN (SHEET 9 OF 9)
C17	SANITARY SEWER SCHEDULE
C18	OVERALL DRAINAGE PLAN
C19	DETAILED DRAINAGE PLAN (SHEET 1 OF 8)
C20	DETAILED DRAINAGE PLAN (SHEET 2 OF 8)
C21	DETAILED DRAINAGE PLAN (SHEET 3 OF 8)
C22	DETAILED DRAINAGE PLAN (SHEET 4 OF 8)
C23	DETAILED DRAINAGE PLAN (SHEET 5 OF 8)
C24	DETAILED DRAINAGE PLAN (SHEET 6 OF 8)
C25	DETAILED DRAINAGE PLAN (SHEET 7 OF 8)
C26	DETAILED DRAINAGE PLAN (SHEET 8 OF 8)
C27	STORM DRAINAGE TABLE
C28	ROAD A PLAN AND PROFILE (SHEET 1 OF 4)
C29	ROAD A PLAN AND PROFILE (SHEET 2 OF 4)
C30	ROAD A PLAN AND PROFILE (SHEET 3 OF 4)
C31	ROAD A PLAN AND PROFILE (SHEET 4 OF 4)
C32	ROAD B PLAN AND PROFILE (SHEET 1 OF 4)
C33	ROAD B PLAN AND PROFILE (SHEET 2 OF 4)
C34	ROAD B PLAN AND PROFILE (SHEET 3 OF 4)
C35	ROAD B PLAN AND PROFILE (SHEET 4 OF 4)
C36	ROAD C PLAN AND PROFILE
C37	ROAD D PLAN AND PROFILE
C38	ROAD E PLAN AND PROFILE
C39	ROAD F PLAN AND PROFILE
C40	ROAD G PLAN AND PROFILE
C41	ROAD H PLAN AND PROFILE
C42	ROAD I PLAN AND PROFILE
C43	ROAD J PLAN AND PROFILE

671	SUNSHINE OUTLINE PROFILE SHEET 1 (2 x 2)
672	SUNSHINE OUTLINE PROFILE SHEET 2 (2 x 2)
673	STORM OUTLINE PROFILES
674	STORM OUTLINE PROFILES
DATE	REVISION DESCRIPTION

YOUR VISION ACHIEVED THROUGH OURS.

THIS DRAWING PREPARED AT THE
RALEIGH OFFICE
 5410 Trinity Road, Suite 102 | Raleigh, NC 27607
 TEL 919.866.4051 FAX 919.833.8124 www.timmons.com

FOR REVIEW
ONLY

TIMMONS GROUP
NORTH CAROLINA LICENSE NO. C-1652






FAISON TRACT

JULON, WAKE COUNTY, NORTH CAROLINA

COVER SHEET

JOB NO.	49473	SHEET NO.	C0.0

These plans and associated documents are the exclusive property of TIMMONS GROUP and may not be reproduced in whole or in part and shall not be used for any purpose whatsoever, inclusive, but not limited to, negotiation, bidding, media communication activities without the express written consent of TIMMONS GROUP.

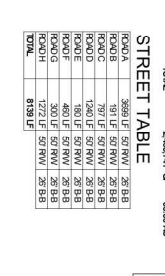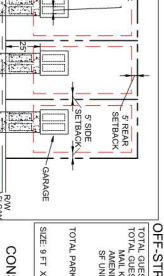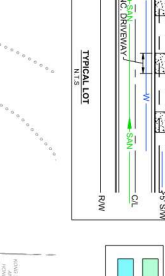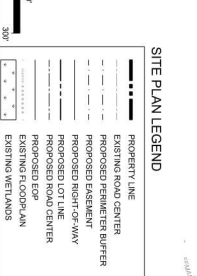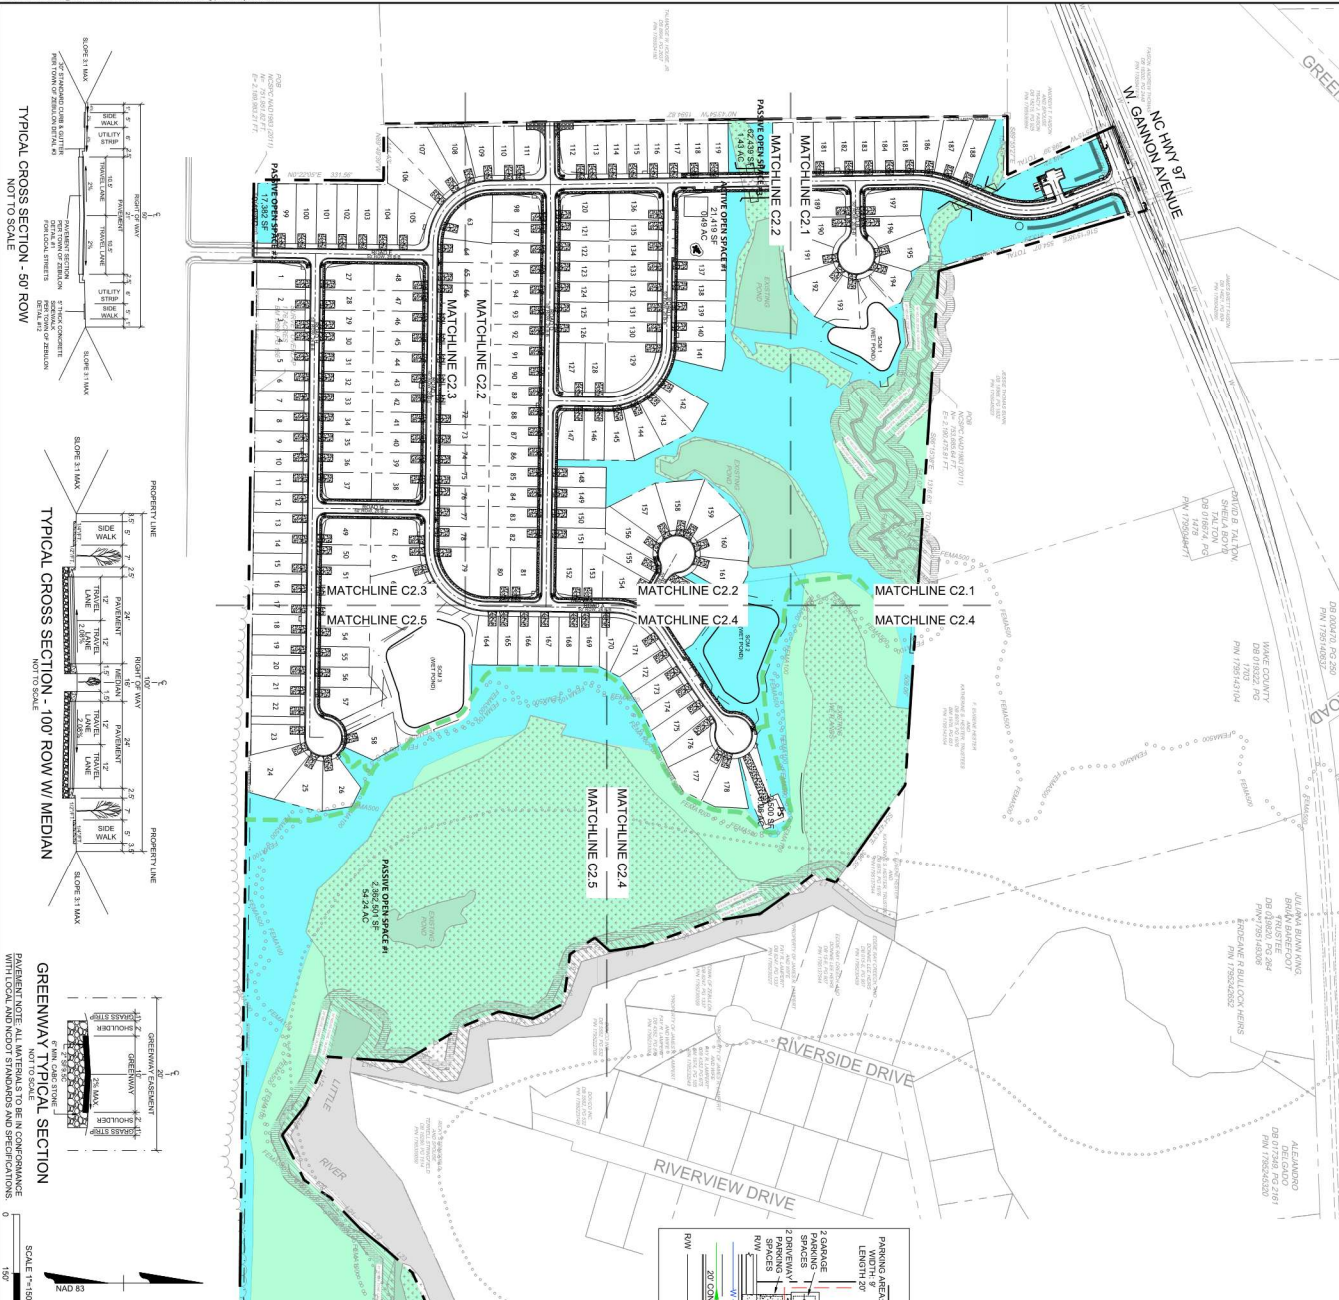

OPEN SPACE

ACTIVE OPEN SPACE	2,419 SF	0.46 AC
PASSIVE OPEN SPACE	2,502 SF	0.46 AC
TOTAL	4,921 SF	0.92 AC

STREET TABLE

ROAD A	390 LF	57 RW	26 BL
ROAD B	391 LF	57 RW	26 BL
ROAD C	392 LF	57 RW	26 BL
ROAD D	393 LF	57 RW	26 BL
ROAD E	394 LF	57 RW	26 BL
ROAD F	395 LF	57 RW	26 BL
ROAD G	396 LF	57 RW	26 BL
ROAD H	397 LF	57 RW	26 BL
ROAD I	398 LF	57 RW	26 BL
ROAD J	399 LF	57 RW	26 BL
TOTAL	3,900 LF	57 RW	26 BL

SETBACKS TABLE

FRONT YARD - 20'	
REAR YARD - 5'	
CORNER YARD - 20'	

OFF-STREET PARKING

50 SPACES	
5 SPACES	
2 SPACES PER DRIVEWAY (28 SPACES)	
TOTAL PARKING PROVIDED	78 SPACES

TIMMONS GROUP

NORTH CAROLINA LICENSE NO. C-1652

FAISON TRACT

ZEZULON, WAKE COUNTY, NORTH CAROLINA

OVERALL SITE PLAN

YOUR VISION ACHIEVED THROUGH OURS.

DATE: 10/24/2025

SCALE: 1" = 100'

DESIGNED BY: J11

CHECKED BY: T. CHOWS

THIS DRAWING PREPARED AT THE
RALEIGH OFFICE
5410 Trinity Road, Suite 102 | Raleigh, NC 27607
TEL: 919.866.4951 FAX: 919.833.8124 www.timmonsgrp.com

REVISION	DESCRIPTION

FOR REVIEW ONLY

811 Know what's below. Call before you dig.

This plan and associated documents are the exclusive property of TIMMONS GROUP and may not be reproduced in whole or in part and shall not be used for any purpose whatsoever, inclusive, but not limited to construction, bidding, and/or construction staking without the express written consent of TIMMONS GROUP.

YOUR VISION ACHIEVED THROUGH OURS

THIS DRAWING PREPARED AT THE
RALEIGH OFFICE
 5410 Trinity Road, Suite 102 | Raleigh, NC 27607
 TEL 919.866.4951 FAX 919.833.8124 www.timmons.com

FOR REVIEW
ONLY

	DATE	REVISION DESCRIPTION
REVISED BY:		

FAISON TRACT
ZEBULON, WAKE COUNTY, NORTH CAROLINA
DETAILED SITE PLAN (SHEET 3 OF 5)

These plans and associated documents are the exclusive property of TIMMONS GROUP and may not be reproduced in whole or in part and shall not be used for any purpose whatsoever, inclusive, but not limited to construction, bidding, and/or construction staking without the express written consent of TIMMONS GROUP.



YOUR VISION ACHIEVED THROUGH OURS

THIS DRAWING PREPARED AT THE
RALEIGH OFFICE
 5410 Trinity Road, Suite 102 | Raleigh, NC 27607
 TEL 919.866.4951 FAX 919.833.8124 www.timmons.com

DATE		REVISION DESCRIPTION
DATE		


TIMMONS GROUP 
NORTH CAROLINA LICENSE NO. C-1652

FAISON TRACT
ZEBULON, WAKE COUNTY, NORTH CAROLINA

DETAILED SITE PLAN (SHEET 4 OF 5)

JOB NO.
49473

These plans and associated documents are the exclusive property of TIMMONS GROUP and may not be reproduced in whole or in part and shall not be used for any purpose whatsoever, inclusive, but not limited to, reproduction, addition, modification, copying, or otherwise, without the express written consent of TIMMONS GROUP.

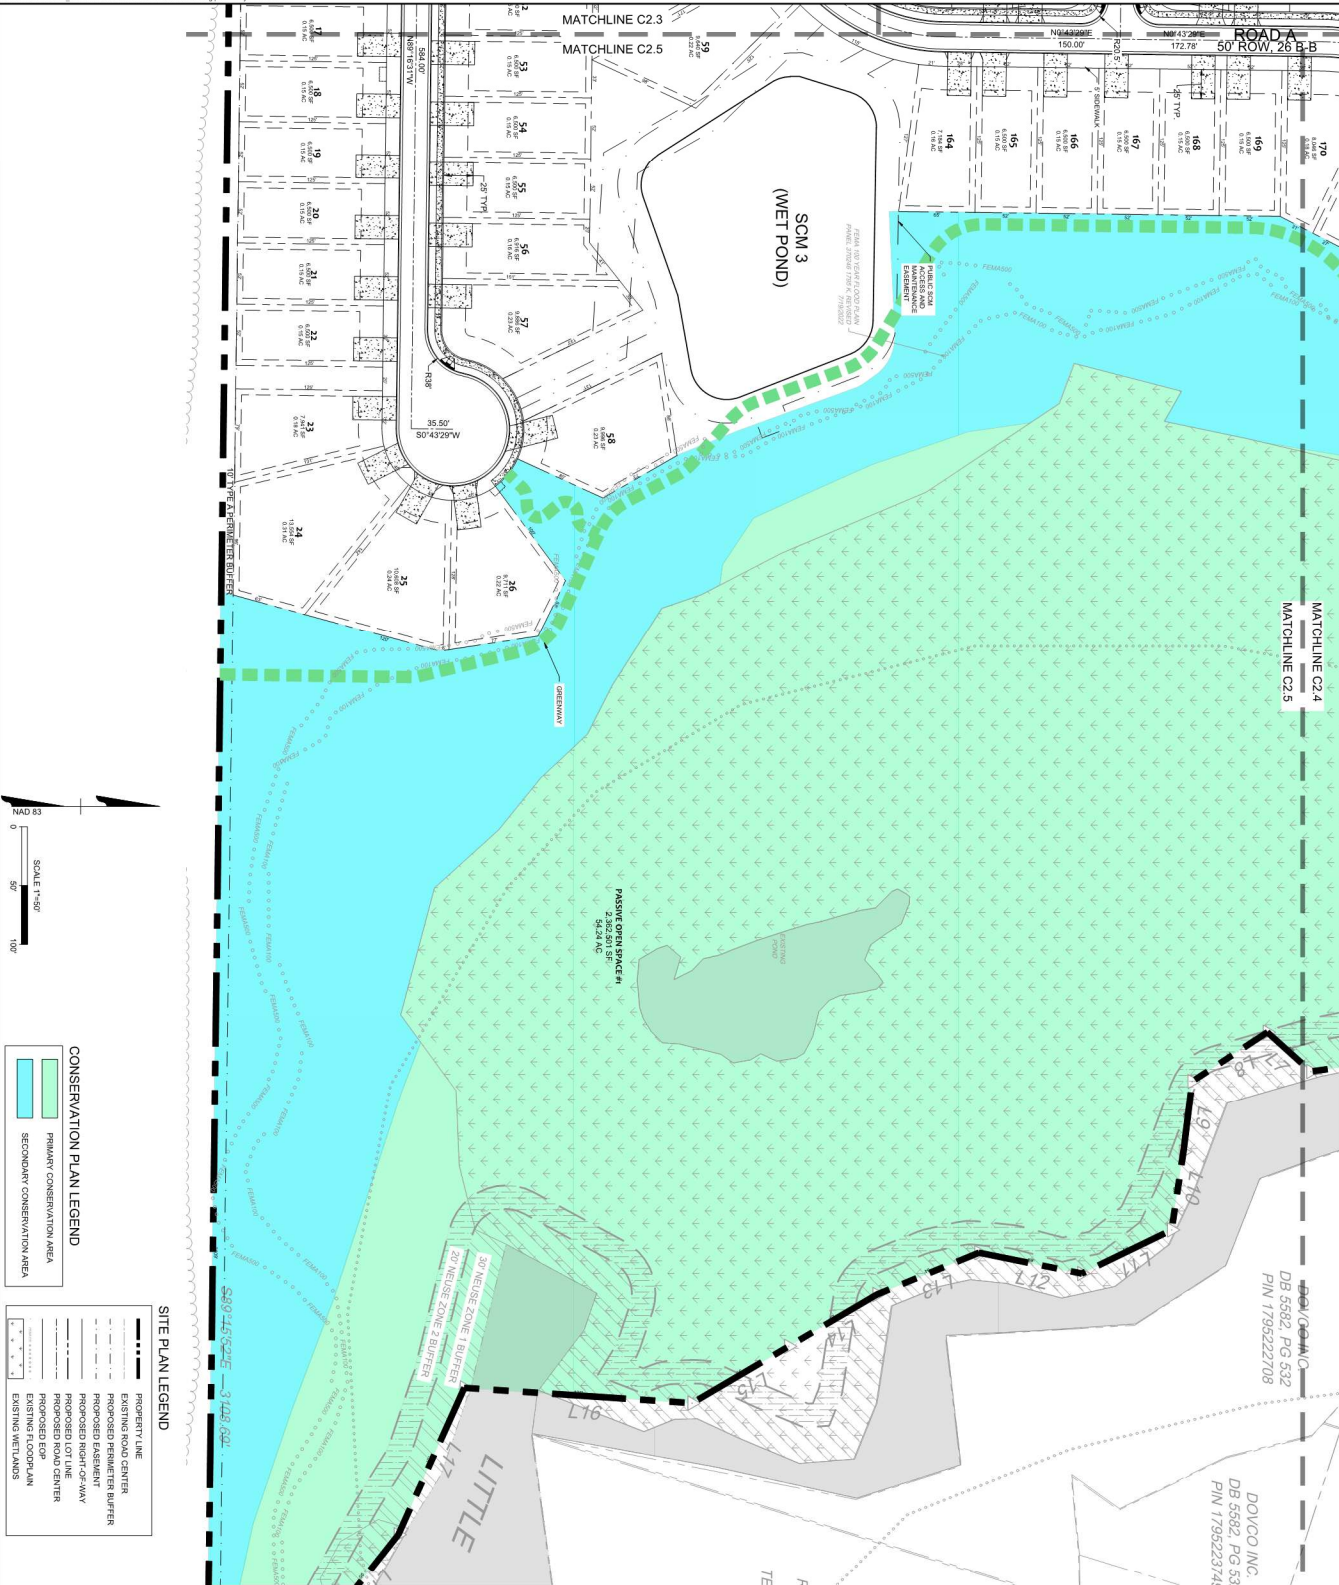

811
Know what's below.
Call before you dig.

Public
This City of Raleigh is the owner of the water distribution system. The water distribution system is a public utility and is subject to the provisions of the Public Utilities Act. The City of Raleigh is the owner of the water distribution system. The water distribution system is a public utility and is subject to the provisions of the Public Utilities Act. The City of Raleigh is the owner of the water distribution system. The water distribution system is a public utility and is subject to the provisions of the Public Utilities Act.

Public
This City of Raleigh is the owner of the water distribution system. The water distribution system is a public utility and is subject to the provisions of the Public Utilities Act. The City of Raleigh is the owner of the water distribution system. The water distribution system is a public utility and is subject to the provisions of the Public Utilities Act. The City of Raleigh is the owner of the water distribution system. The water distribution system is a public utility and is subject to the provisions of the Public Utilities Act.

TIMMONS GROUP

NORTH CAROLINA LICENSE NO. C-1652

FAISON TRACT

ZEULON, WAKE COUNTY, NORTH CAROLINA

DETAILED SITE PLAN (SHEET 5 OF 5)

YOUR VISION ACHIEVED THROUGH OURS.

DATE	REVISION DESCRIPTION
10/24/2025	
11/11/2025	
11/11/2025	
11/11/2025	
11/11/2025	
11/11/2025	
11/11/2025	
11/11/2025	
11/11/2025	
11/11/2025	

THIS DRAWING PREPARED AT THE
RALEIGH OFFICE
5410 Trinity Road, Suite 102 | Raleigh, NC 27607
TEL 919.856.4951 FAX 919.853.8124 www.timmons.com

FOR REVIEW ONLY

70% NO. 49473

SHEET NO. C2.5


SCALE 1" = 50'

DATE 10/24/2025

DESIGNED BY J11

CHECKED BY T. CROSS

These plans and associated documents are the exclusive property of TIMMONS GROUP and may not be reproduced in whole or in part and shall not be used for any purpose whatsoever, inclusive, but not limited to construction, bidding, and/or construction staking without the express written consent of TIMMONS GROUP.

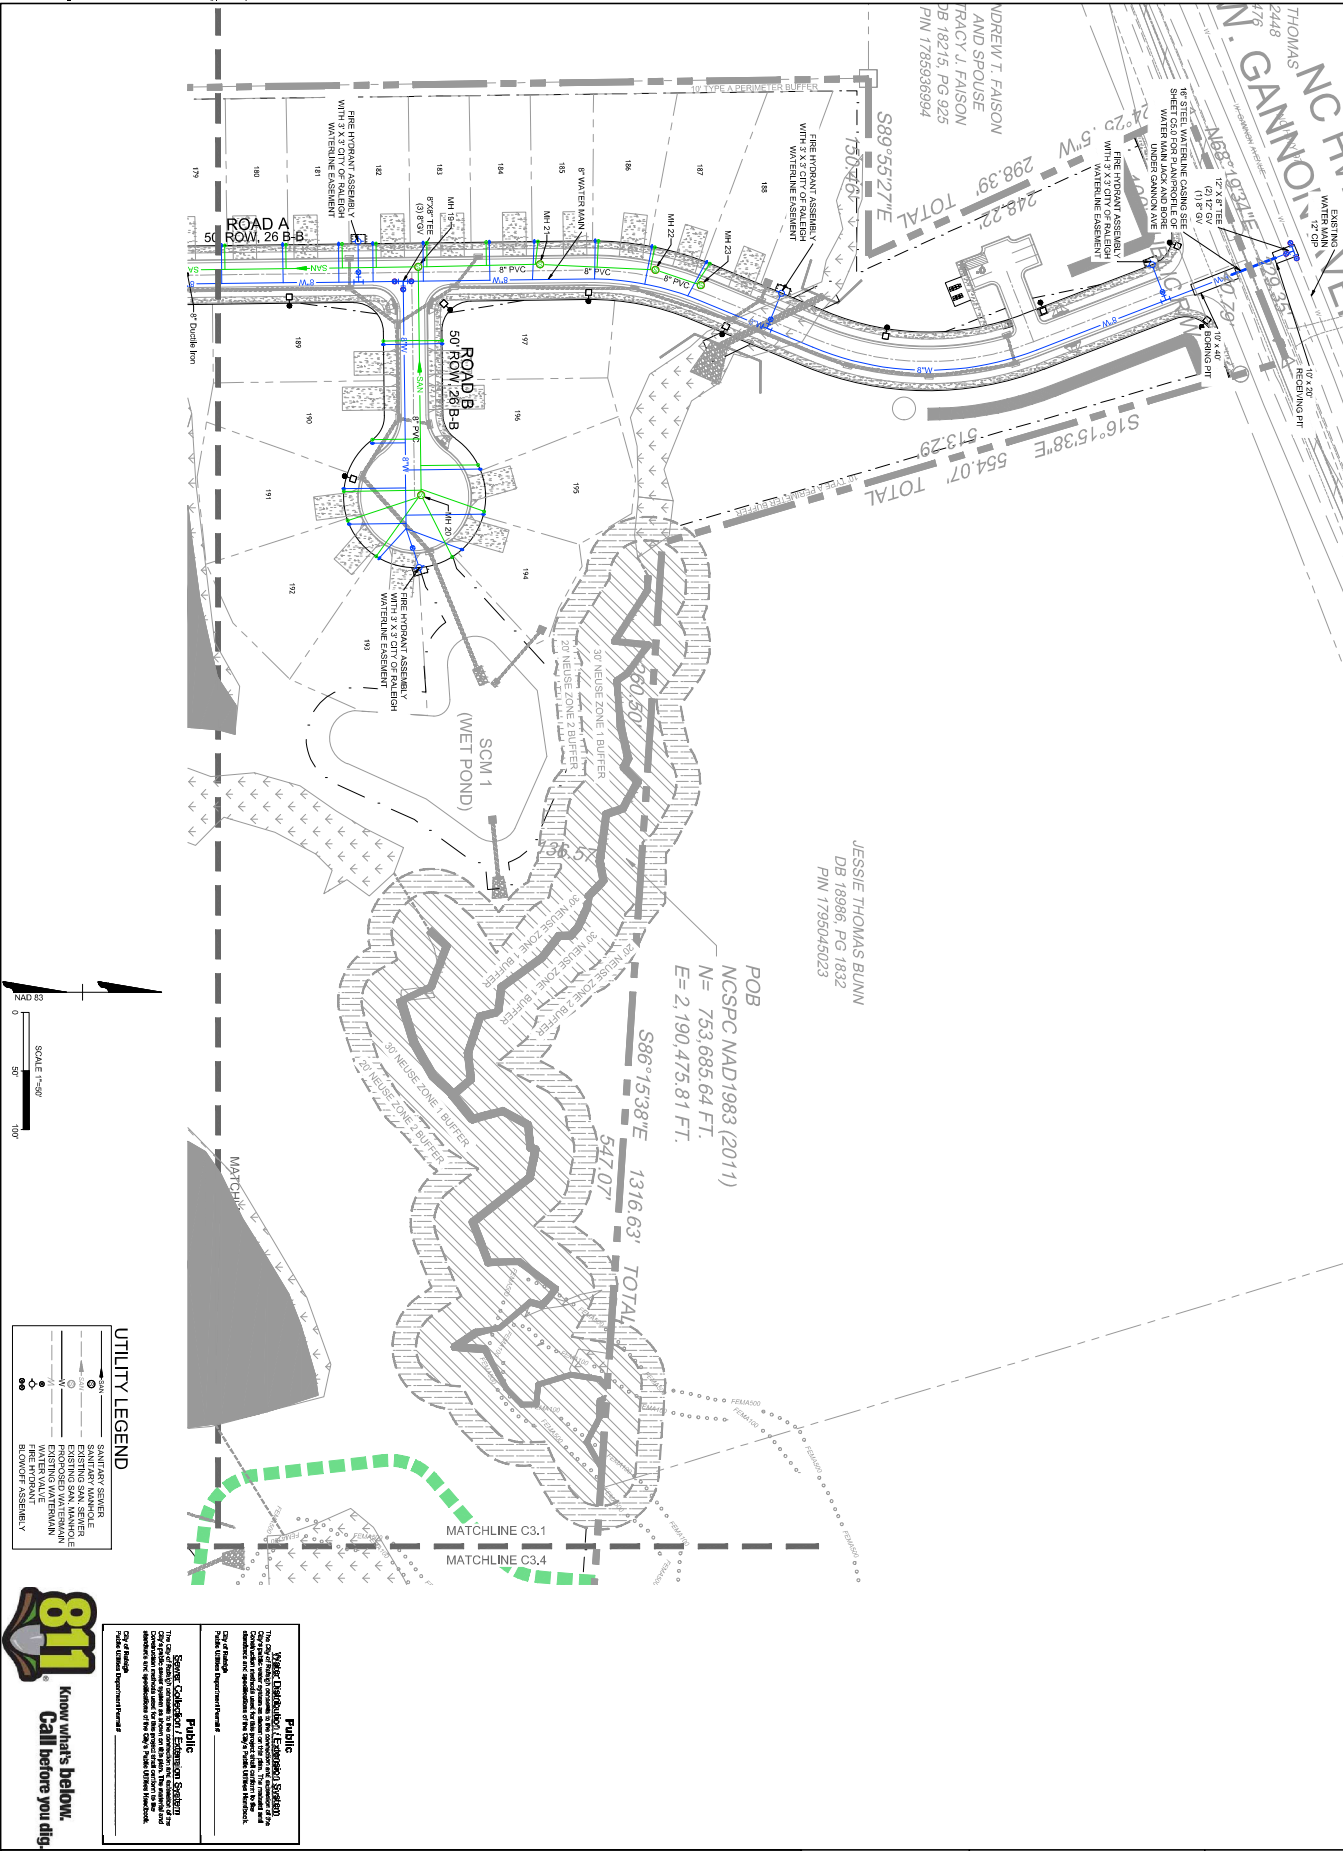

TIMMONS GROUP

NORTH CAROLINA LICENSE NO. C-1652

FAISON TRACT

ZEBULON, WAKE COUNTY, NORTH CAROLINA

DETAILED UTILITY PLAN (SHEET 1 OF 5)

YOUR VISION ACHIEVED THROUGH OURS.

DATE	REVISION DESCRIPTION
10/24/2025	
10/24/2025	
10/24/2025	
10/24/2025	
10/24/2025	


THIS DRAWING PREPARED AT THE
RALEIGH OFFICE
5410 Trinity Road, Suite 102 | Raleigh, NC 27607
TEL 919-866-4951 FAX 919-863-8124 www.timmons.com

FOR REVIEW ONLY


811 Know what's below. Call before you dig.

Public
This drawing is the property of TIMMONS GROUP and may not be reproduced in whole or in part and shall not be used for any purpose whatsoever, inclusive, but not limited to construction, bidding, and/or construction staking without the express written consent of TIMMONS GROUP.

Private
This drawing is the property of TIMMONS GROUP and may not be reproduced in whole or in part and shall not be used for any purpose whatsoever, inclusive, but not limited to construction, bidding, and/or construction staking without the express written consent of TIMMONS GROUP.

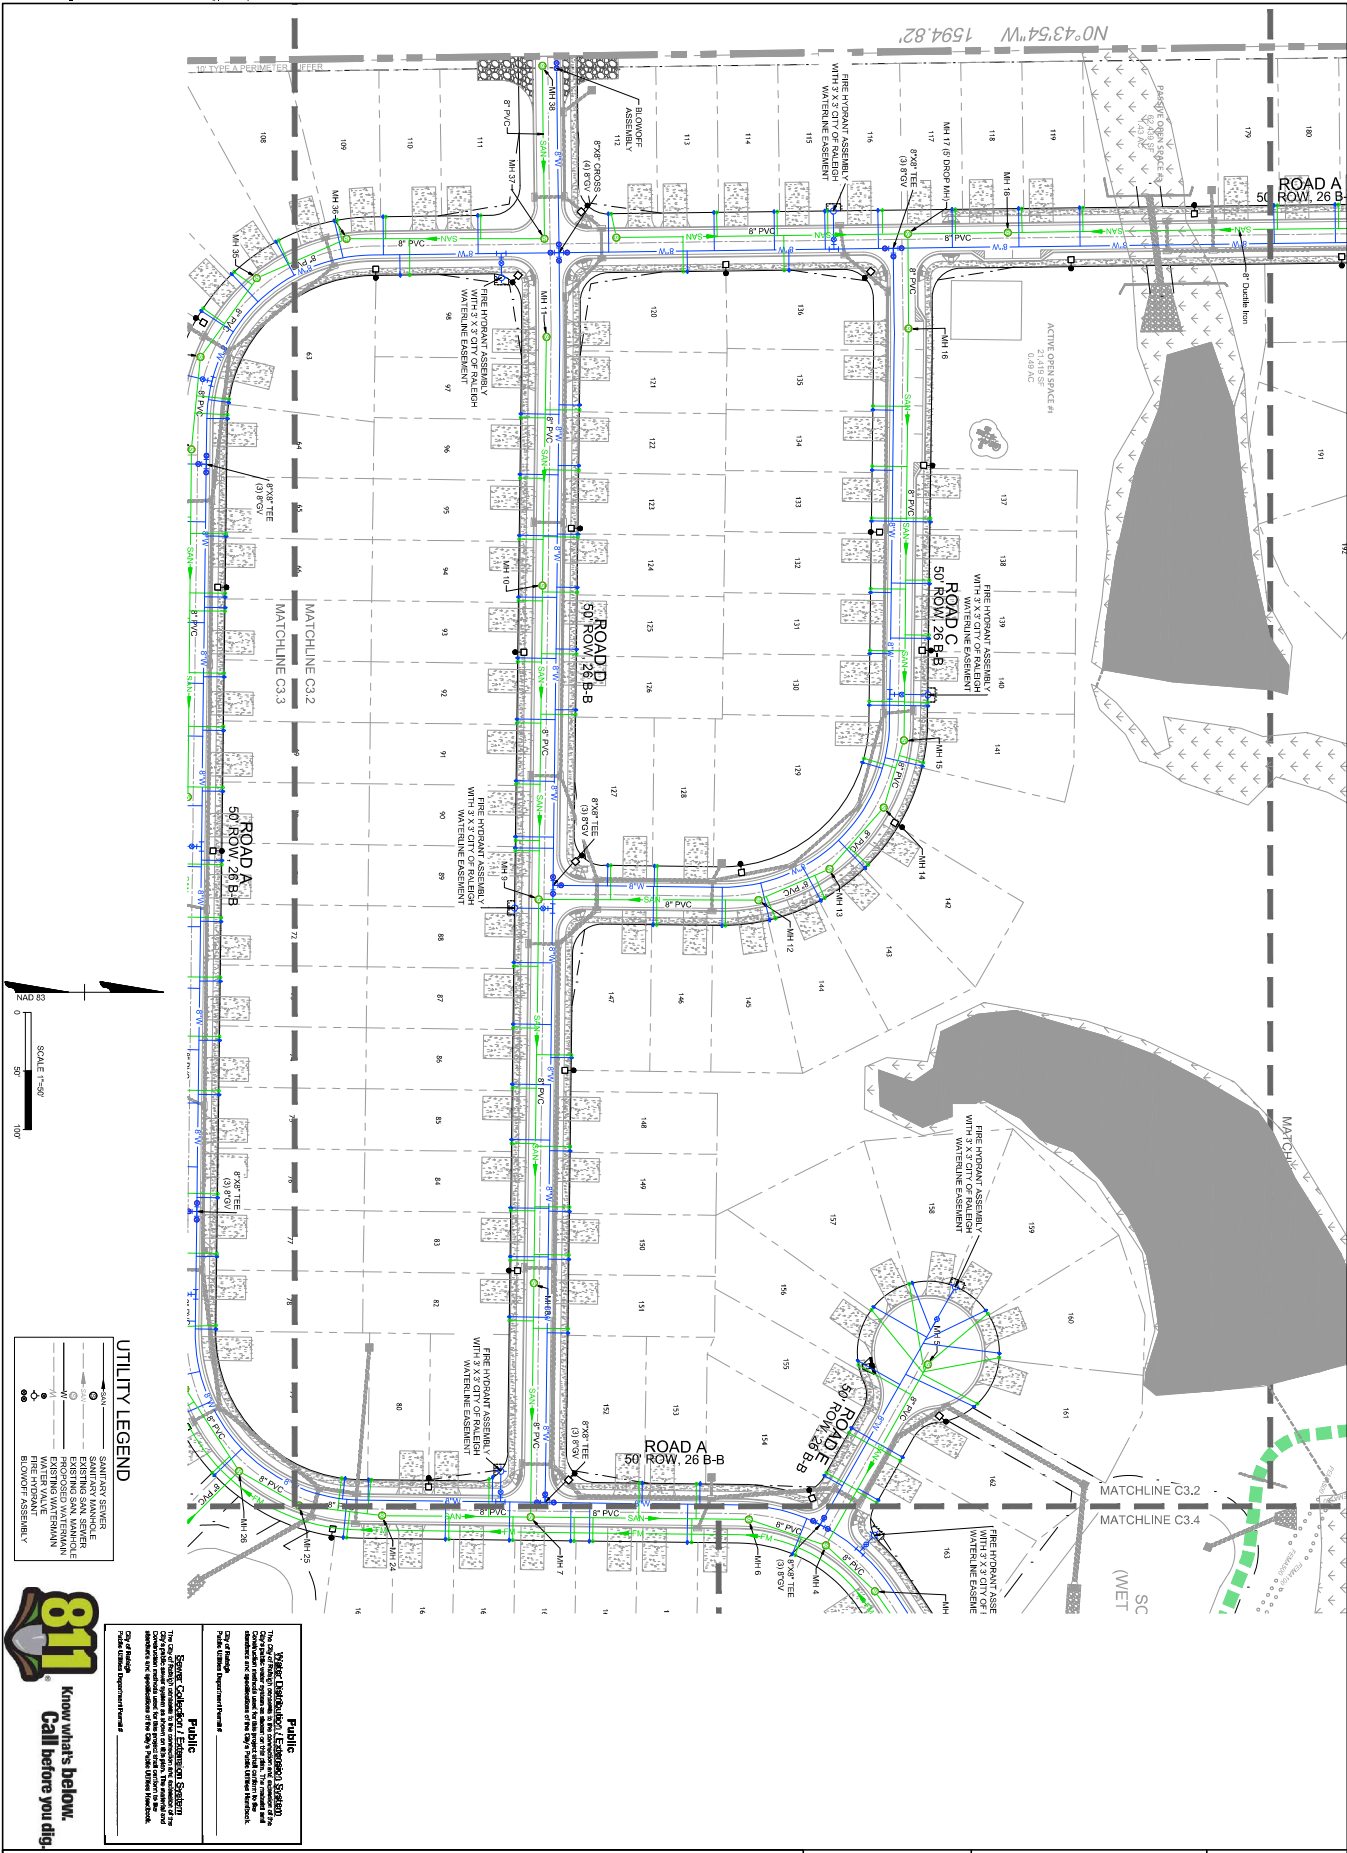

						YOUR VISION ACHIEVED THROUGH OURS.		THIS DRAWING PREPARED AT THE FAISON OFFICE 5410 Trinity Road, Suite 102 Raleigh, NC 27687 TEL: 919-866-4951 FAX: 919-833-8124 www.timmonsgroup.com	
NORTH CAROLINA LICENSE NO. C-1652									
FAISON TRACT ZEBULON, WAKE COUNTY, NORTH CAROLINA									
DETAILED UTILITY PLAN (SHEET 2 OF 5)									
DATE 4/9/13		SCALE 1" = 50'		DESIGNED BY JAI		CHECKED BY T. CROSS		REVISION DESCRIPTION	
SHEET NO. C-2		SOILS BY JAI		DATE 10/2/2015		DATE 10/2/2015		REVISION DESCRIPTION	

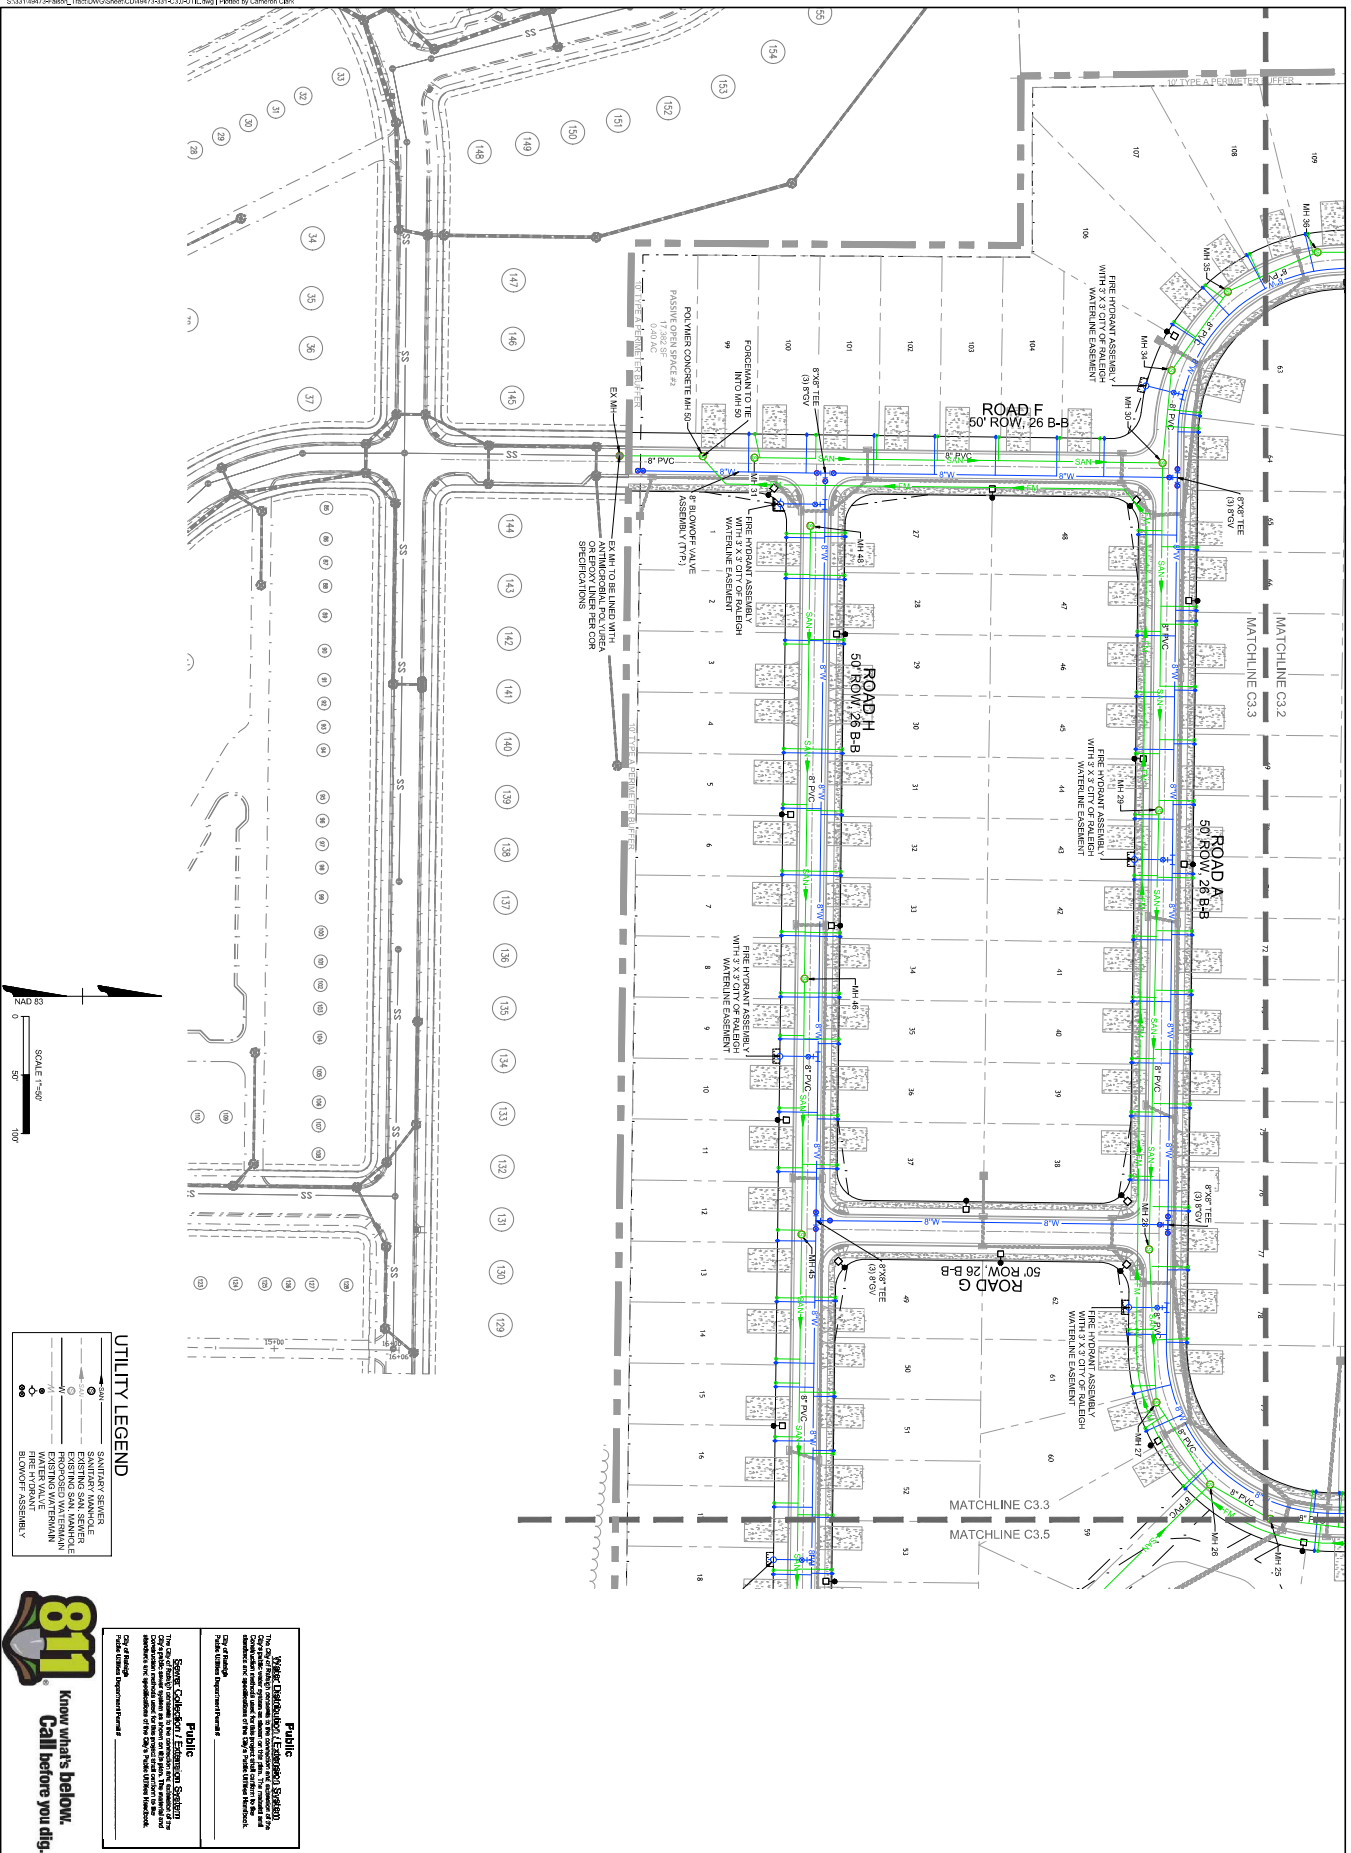

UTILITY LEGEND	
	SANITARY SEWER
	WATER MAIN
	EXISTING SAN MANHOLE
	EXISTING WATER MANHOLE
	WATER VALVE
	BLOWOFF ASSEMBLY



Public Notice
The City of Raleigh is providing this notice to inform the public of the proposed construction project. The project is located at the intersection of the proposed road and the existing road. The project is scheduled to begin on [date] and is expected to last for [duration]. The project will involve the construction of a new road and the relocation of existing utilities. The project is subject to the approval of the City Council. The project is subject to the approval of the State of North Carolina. The project is subject to the approval of the Federal Government. The project is subject to the approval of the local community. The project is subject to the approval of the local business community. The project is subject to the approval of the local residents. The project is subject to the approval of the local government. The project is subject to the approval of the local citizens. The project is subject to the approval of the local stakeholders. The project is subject to the approval of the local community. The project is subject to the approval of the local business community. The project is subject to the approval of the local residents. The project is subject to the approval of the local government. The project is subject to the approval of the local citizens. The project is subject to the approval of the local stakeholders.

TIMMONS GROUP

NORTH CAROLINA LICENSE NO. C-1652

FAISON TRACT

ZEKULON, WAKE COUNTY, NORTH CAROLINA

DETAILED UTILITY PLAN (SHEET 3 OF 5)

YOUR VISION ACHIEVED THROUGH OURS.


DATE	REVISION DESCRIPTION
10/24/2025	ISSUED BY
10/24/2025	DESIGNED BY
10/24/2025	CHECKED BY
10/24/2025	T. CROSS

SCALE: 1" = 50'

THIS DRAWING PREPARED AT THE
RALEIGH OFFICE
5410 Trinity Road, Suite 102 | Raleigh, NC 27607
TEL 919-866-4951 FAX 919-833-8124 www.timmons.com

DATE	REVISION DESCRIPTION
10/24/2025	ISSUED BY
10/24/2025	DESIGNED BY
10/24/2025	CHECKED BY
10/24/2025	T. CROSS

FOR REVIEW ONLY

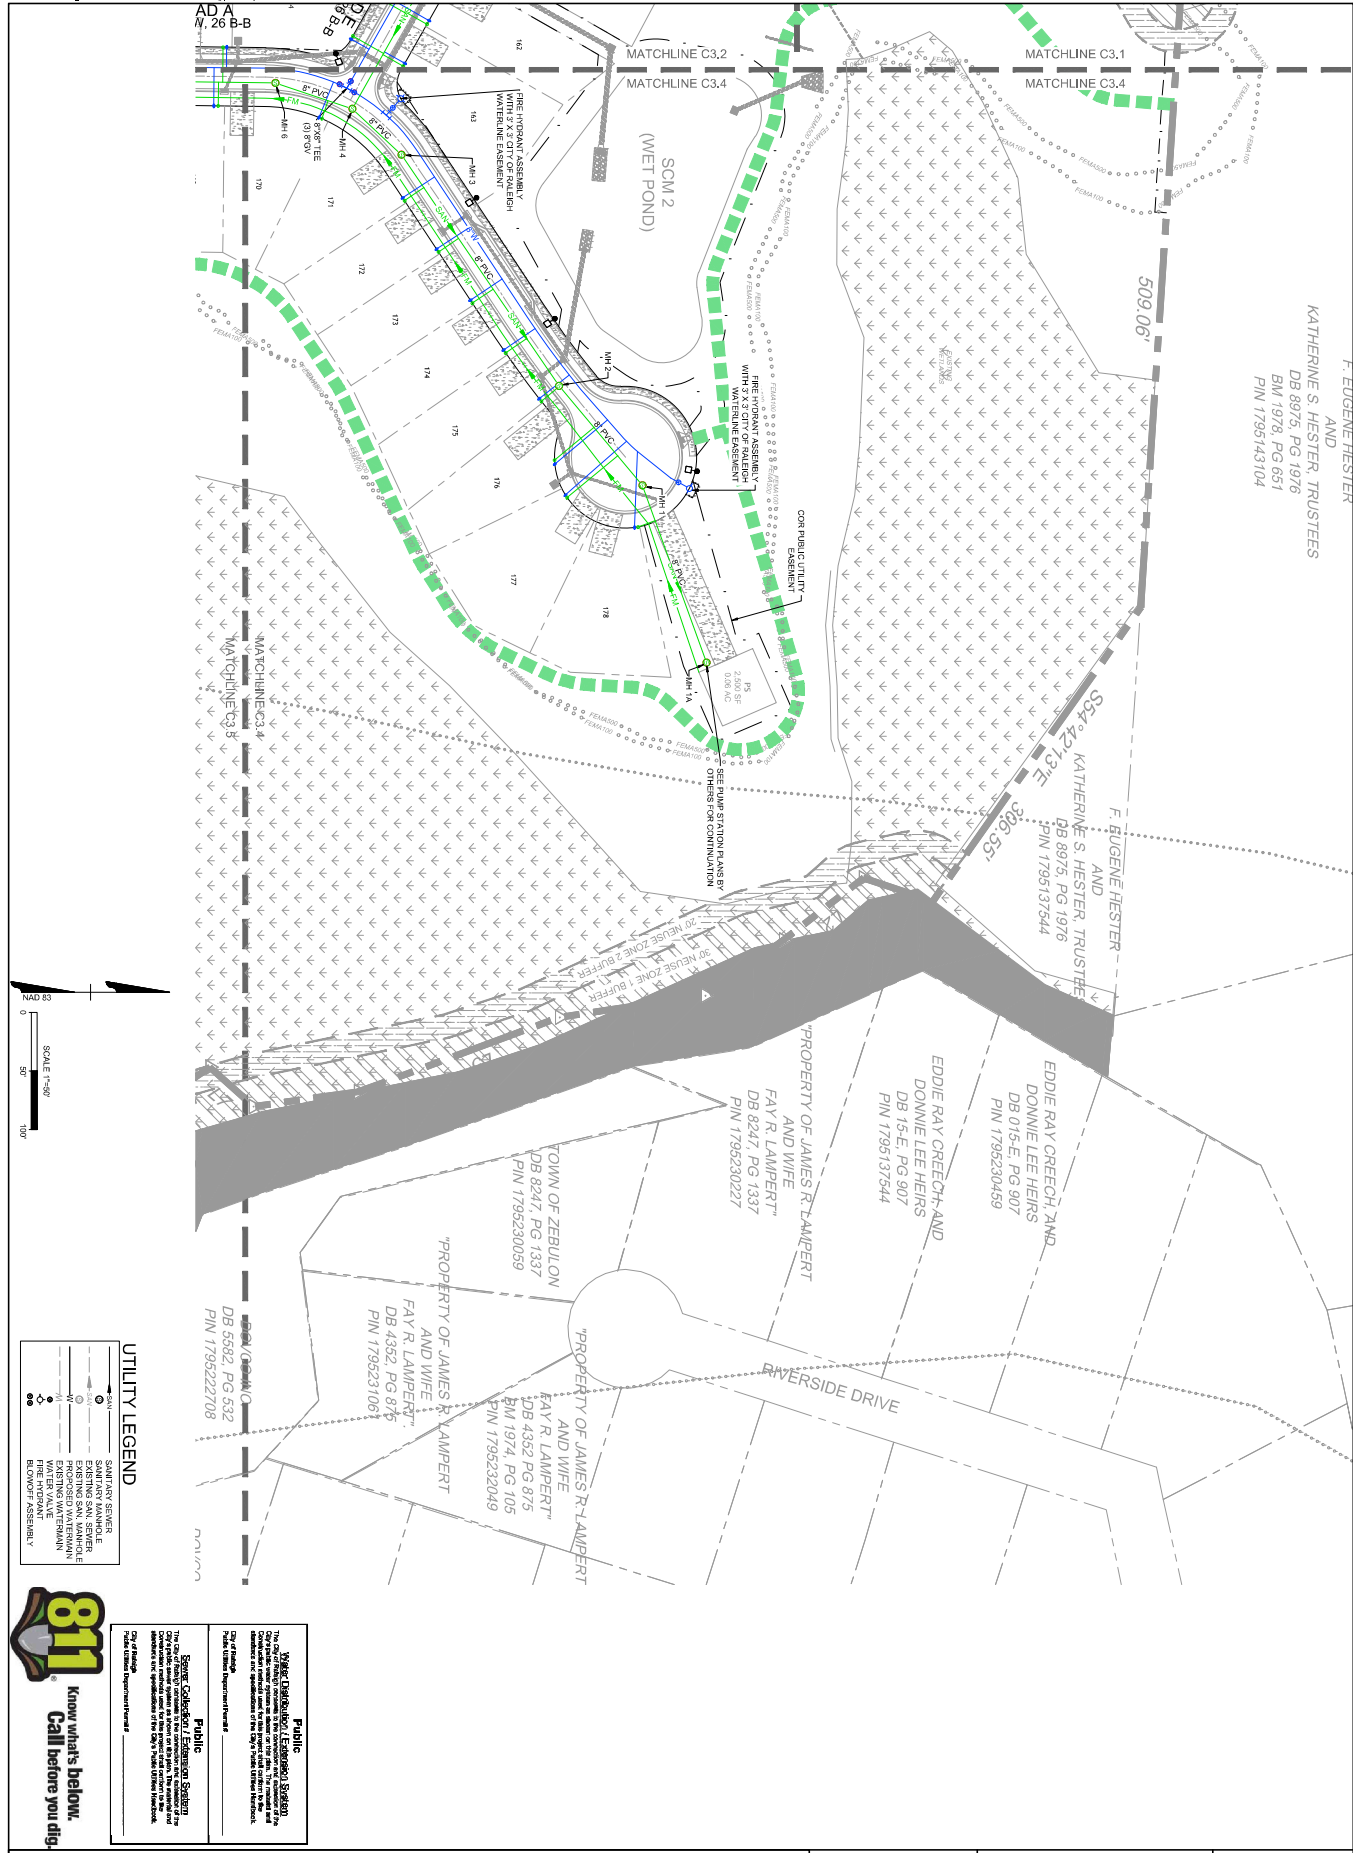

TIMMONS GROUP

NORTH CAROLINA LICENSE NO. C-1652

FAISON TRACT
ZEBULON, WAKE COUNTY, NORTH CAROLINA

DETAILED UTILITY PLAN (SHEET 4 OF 5)


YOUR VISION ACHIEVED THROUGH OURS.

DATE	REVISION DESCRIPTION
10/24/2025	

DESIGNED BY: J31
CHECKED BY: T. CHOWS
SCALE: 1" = 50'

THIS DRAWING PREPARED AT THE
RALEIGH OFFICE
5410 Trinity Road, Suite 102 | Raleigh, NC 27607
TEL 919-866-4951 FAX 919-833-8124 www.timmons.com

FOR REVIEW ONLY

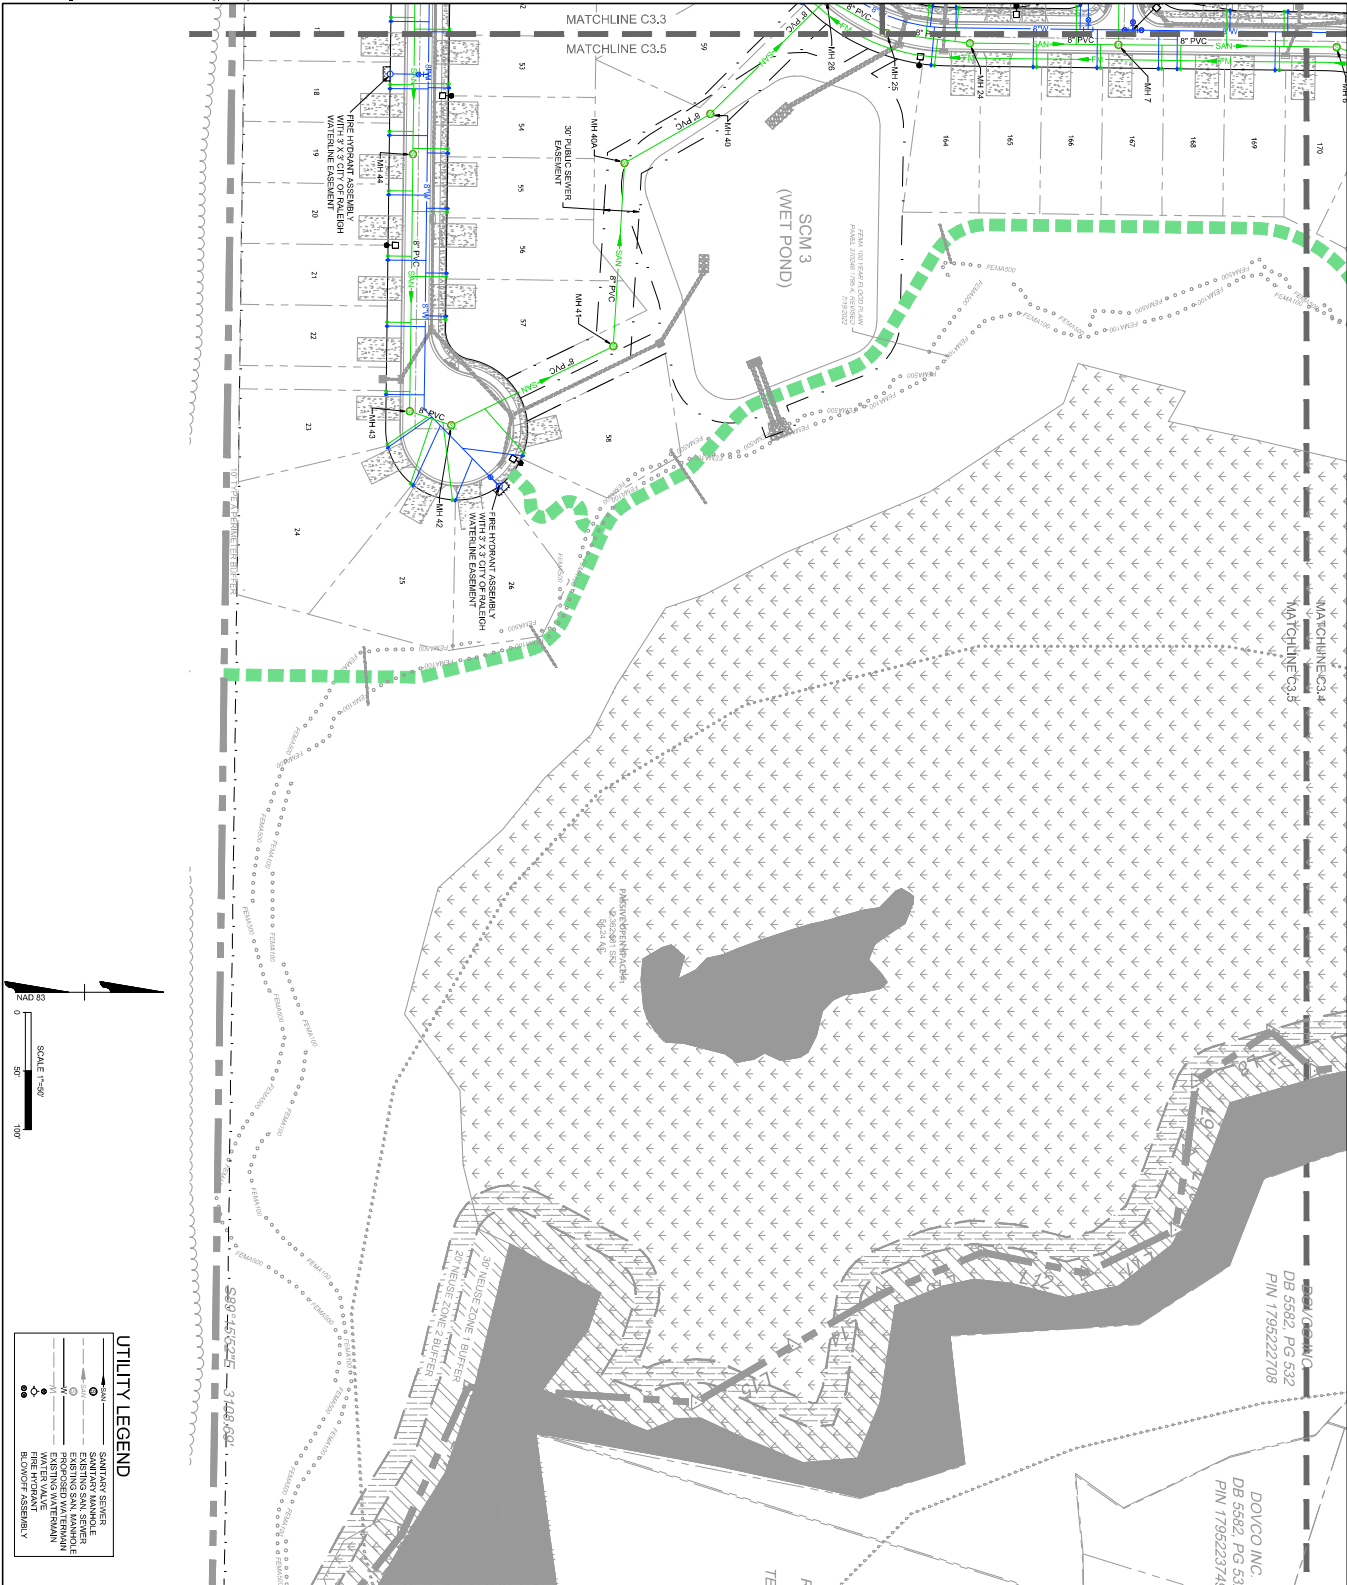

DOVCO INC.
DB 5582, PG 53
PIN 179522374



**Know what's below.
Call before you dig.**

Public Water Distribution/Extension System

SERVICE CONTRACTS / CONTRACT SYSTEMS
The City of Richmond is seeking the construction assistance of the City's public works system as shown on the plans. The material and Construction methods used for this project shall conform to the standards and specifications of the City's Public Utilities Handbook.

City of Richmond
Public Utilities Department Bureau 6 _____



TIMMONS GROUP 
NORTH CAROLINA LICENSE NO. C-1652

FAISON TRACT
ZEBULON, WAKE COUNTY, NORTH CAROLINA
DETAILED UTILITY PLAN (SHEET 5 OF 5)

YOUR VISION ACHIEVED THROUGH OURS

[illegible]

FOR REVIEW
ONLY

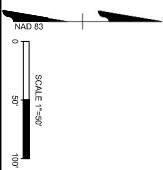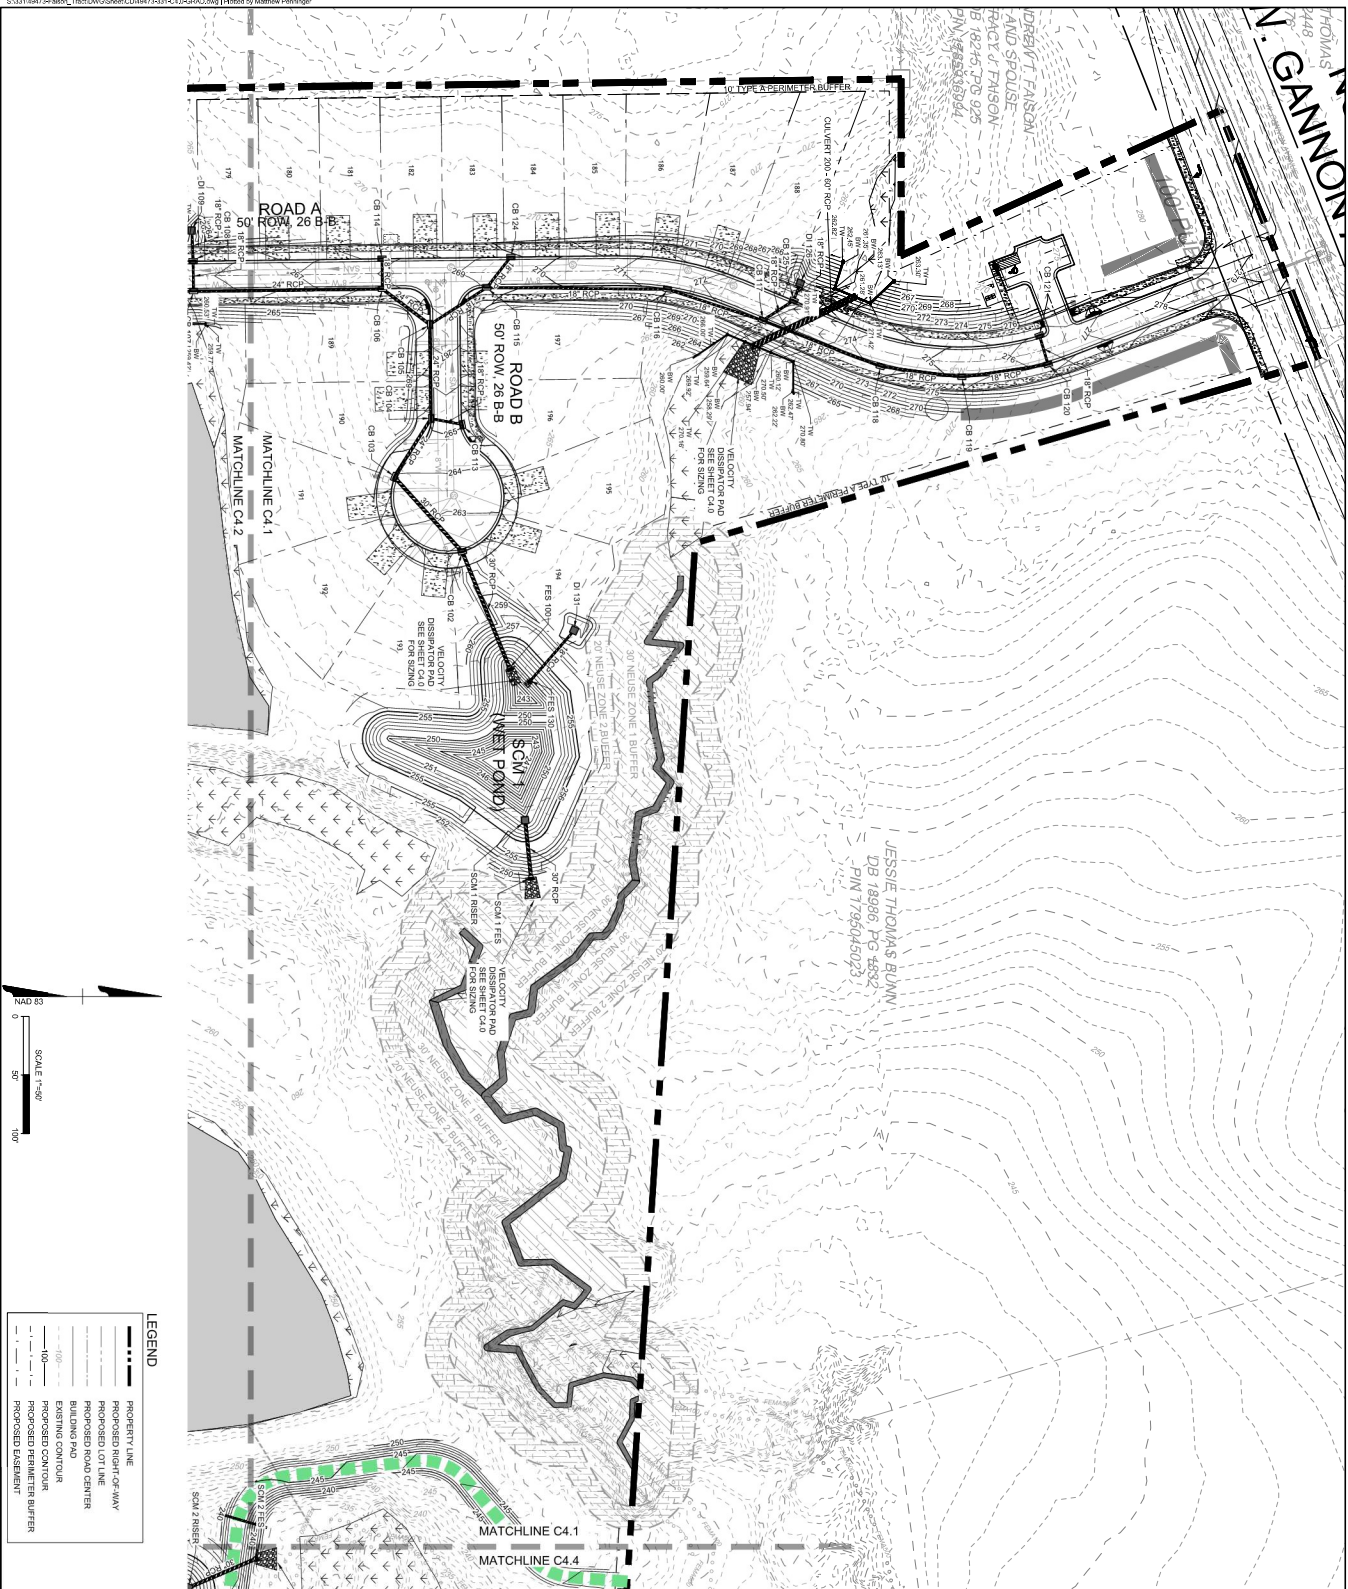

LEGEND



---	PROPERTY LINE
---	PROPOSED RIGHT-OF-WAY
---	PROPOSED LOT LINE
---	BUILDING PAD
---	EXISTING CONTOUR
---	PROPOSED CONTOUR
---	PROPOSED PERMANENT BUFFER
---	PROPOSED DRAINAGE



Public
This City of Raleigh drawing is the property of the City of Raleigh and is loaned to the recipient for their use only. It is not to be reproduced, copied, or used for any other purpose without the express written consent of the City of Raleigh. The City of Raleigh reserves the right to modify or delete any information at any time without notice. The recipient agrees to hold the City of Raleigh harmless from any and all claims, damages, or liabilities, including reasonable attorneys' fees, arising from the use of this drawing. The recipient also agrees to indemnify and hold the City of Raleigh harmless from any and all claims, damages, or liabilities, including reasonable attorneys' fees, arising from the use of this drawing.

Public
This drawing is the property of the City of Raleigh and is loaned to the recipient for their use only. It is not to be reproduced, copied, or used for any other purpose without the express written consent of the City of Raleigh. The City of Raleigh reserves the right to modify or delete any information at any time without notice. The recipient agrees to hold the City of Raleigh harmless from any and all claims, damages, or liabilities, including reasonable attorneys' fees, arising from the use of this drawing. The recipient also agrees to indemnify and hold the City of Raleigh harmless from any and all claims, damages, or liabilities, including reasonable attorneys' fees, arising from the use of this drawing.

TIMMONS GROUP NORTH CAROLINA LICENSE NO. C-1652		YOUR VISION ACHIEVED THROUGH OURS.		THIS DRAWING PREPARED AT THE RALEIGH OFFICE 5410 Trinity Road, Suite 102 Raleigh, NC 27607 TEL 919-866-4951 FAX 919-833-8124 www.timmons.com		FOR REVIEW ONLY
FAISON TRACT ZEBULON, WAKE COUNTY, NORTH CAROLINA		DATE		REVISION DESCRIPTION		
DETAILED GRADING PLAN (SHEET 1 OF 5)		DATE		REVISION DESCRIPTION		
2024 NO. 49473		DATE		REVISION DESCRIPTION		
SHEET NO. C4.1		DATE		REVISION DESCRIPTION		

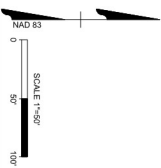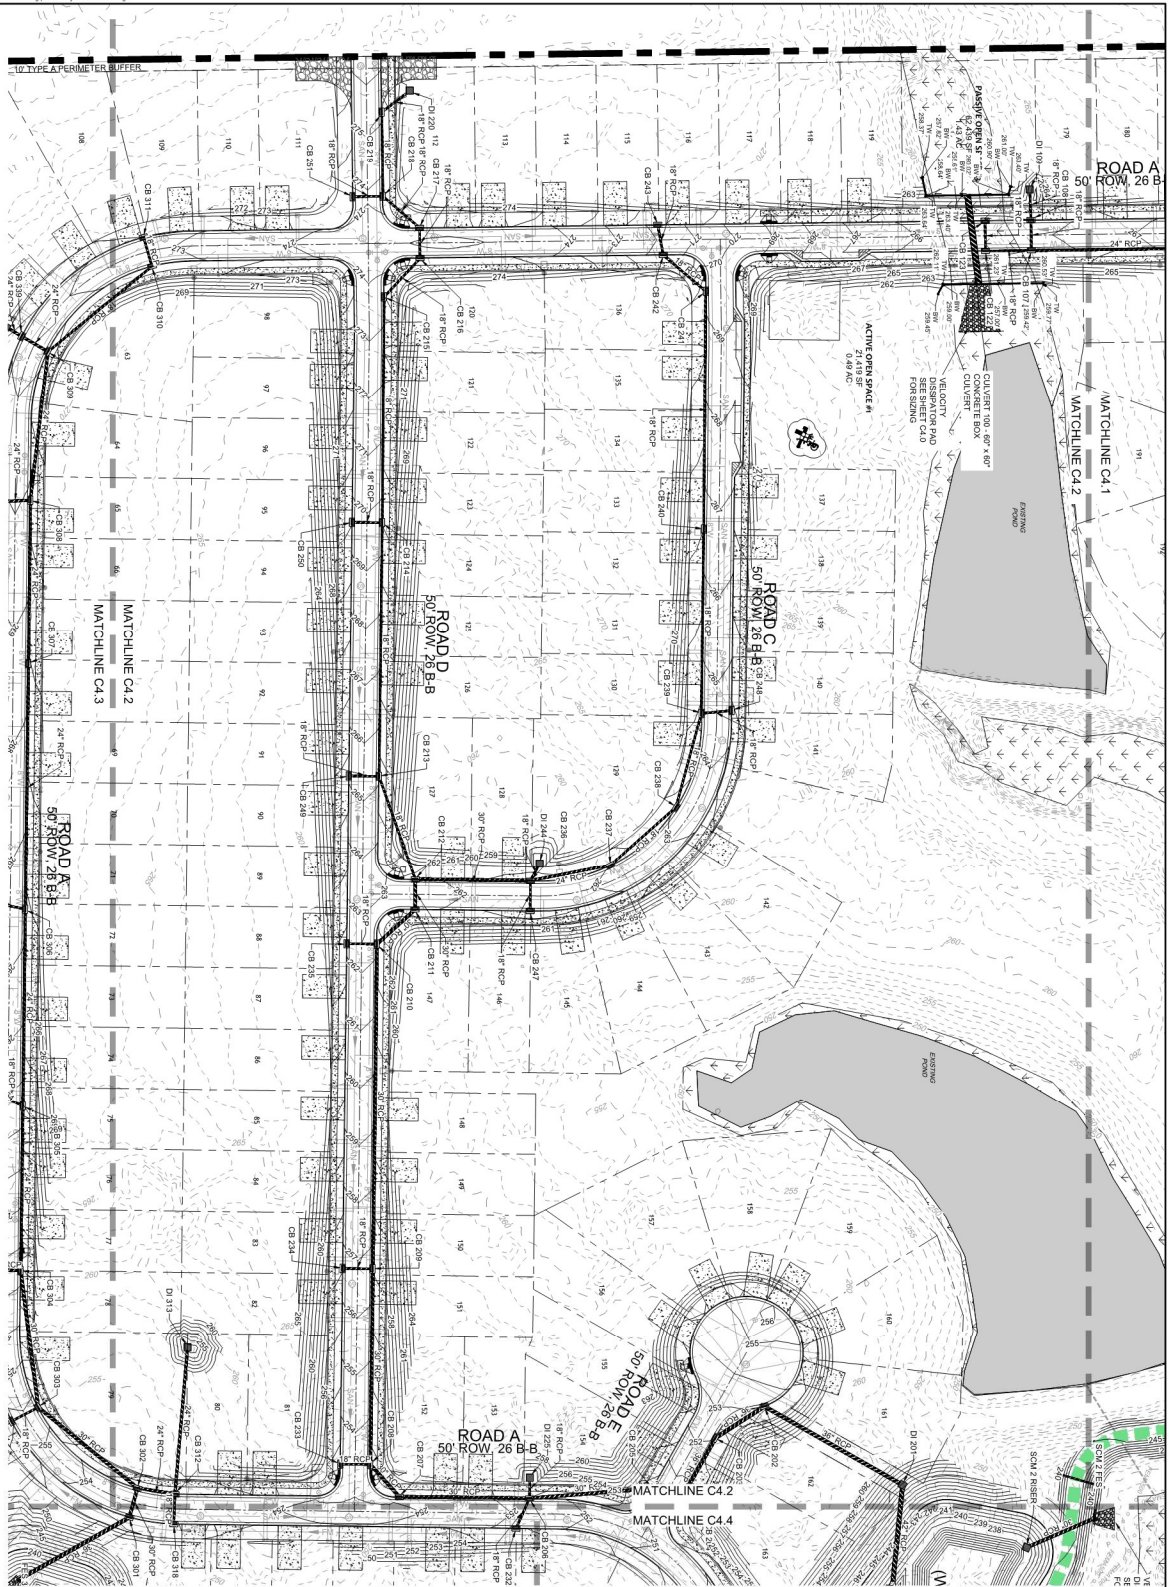

LEGEND

---	PROPERTY LINE
---	PROPOSED RIGHT-OF-WAY
---	PROPOSED LOT LINE
---	BUILDING PAD
---	EXISTING CONTOUR
---	PROPOSED CONTOUR
---	PROPOSED PERIMETER BUFFER
---	PROPOSED EASEMENT



Public
This City of Raleigh contract is for the construction and installation of the water distribution extension system. The City of Raleigh is not responsible for the design or construction of the water distribution extension system.

Public
This City of Raleigh contract is for the construction and installation of the water distribution extension system. The City of Raleigh is not responsible for the design or construction of the water distribution extension system.

TIMMONS GROUP

NORTH CAROLINA LICENSE NO. C-1652

FAISON TRACT
ZEBULON, WAKE COUNTY, NORTH CAROLINA
DETAILED GRADING PLAN (SHEET 2 OF 5)

YOUR VISION ACHIEVED THROUGH OURS.

THIS DRAWING PREPARED AT THE
RALEIGH OFFICE
5410 Trinity Road, Suite 102 | Raleigh, NC 27607
TEL 919.866.4951 FAX 919.833.8124 www.timmons.com

FOR REVIEW
ONLY

DATE	REVISION DESCRIPTION
10/24/2025	
DESIGNED BY	J11
CHECKED BY	T. CHROSS
SCALE	1" = 50'
SHEET NO.	494/73
PROJECT NO.	CA.2




YOUR VISION ACHIEVED THROUGH OURS.

THIS DRAWING PREPARED AT THE
RALEIGH OFFICE
 5410 Trinity Road, Suite 102 | Raleigh, NC 27607
 TEL 919.866.4951 FAX 919.833.8124 www.timmons.com

FOR REVIEW
ONLY

494/73		FAISON TRACT		10/24/2005		DATE		REVISION DESCRIPTION	
SHEET NO.		ZEBULON, WAKE COUNTY, NORTH CAROLINA		DRAWN BY		331			
C4.3		DETAILED GRADING PLAN (SHEET 3 OF 5)		CHECKED BY		1.0005			
				SCALE		1" = 50'			

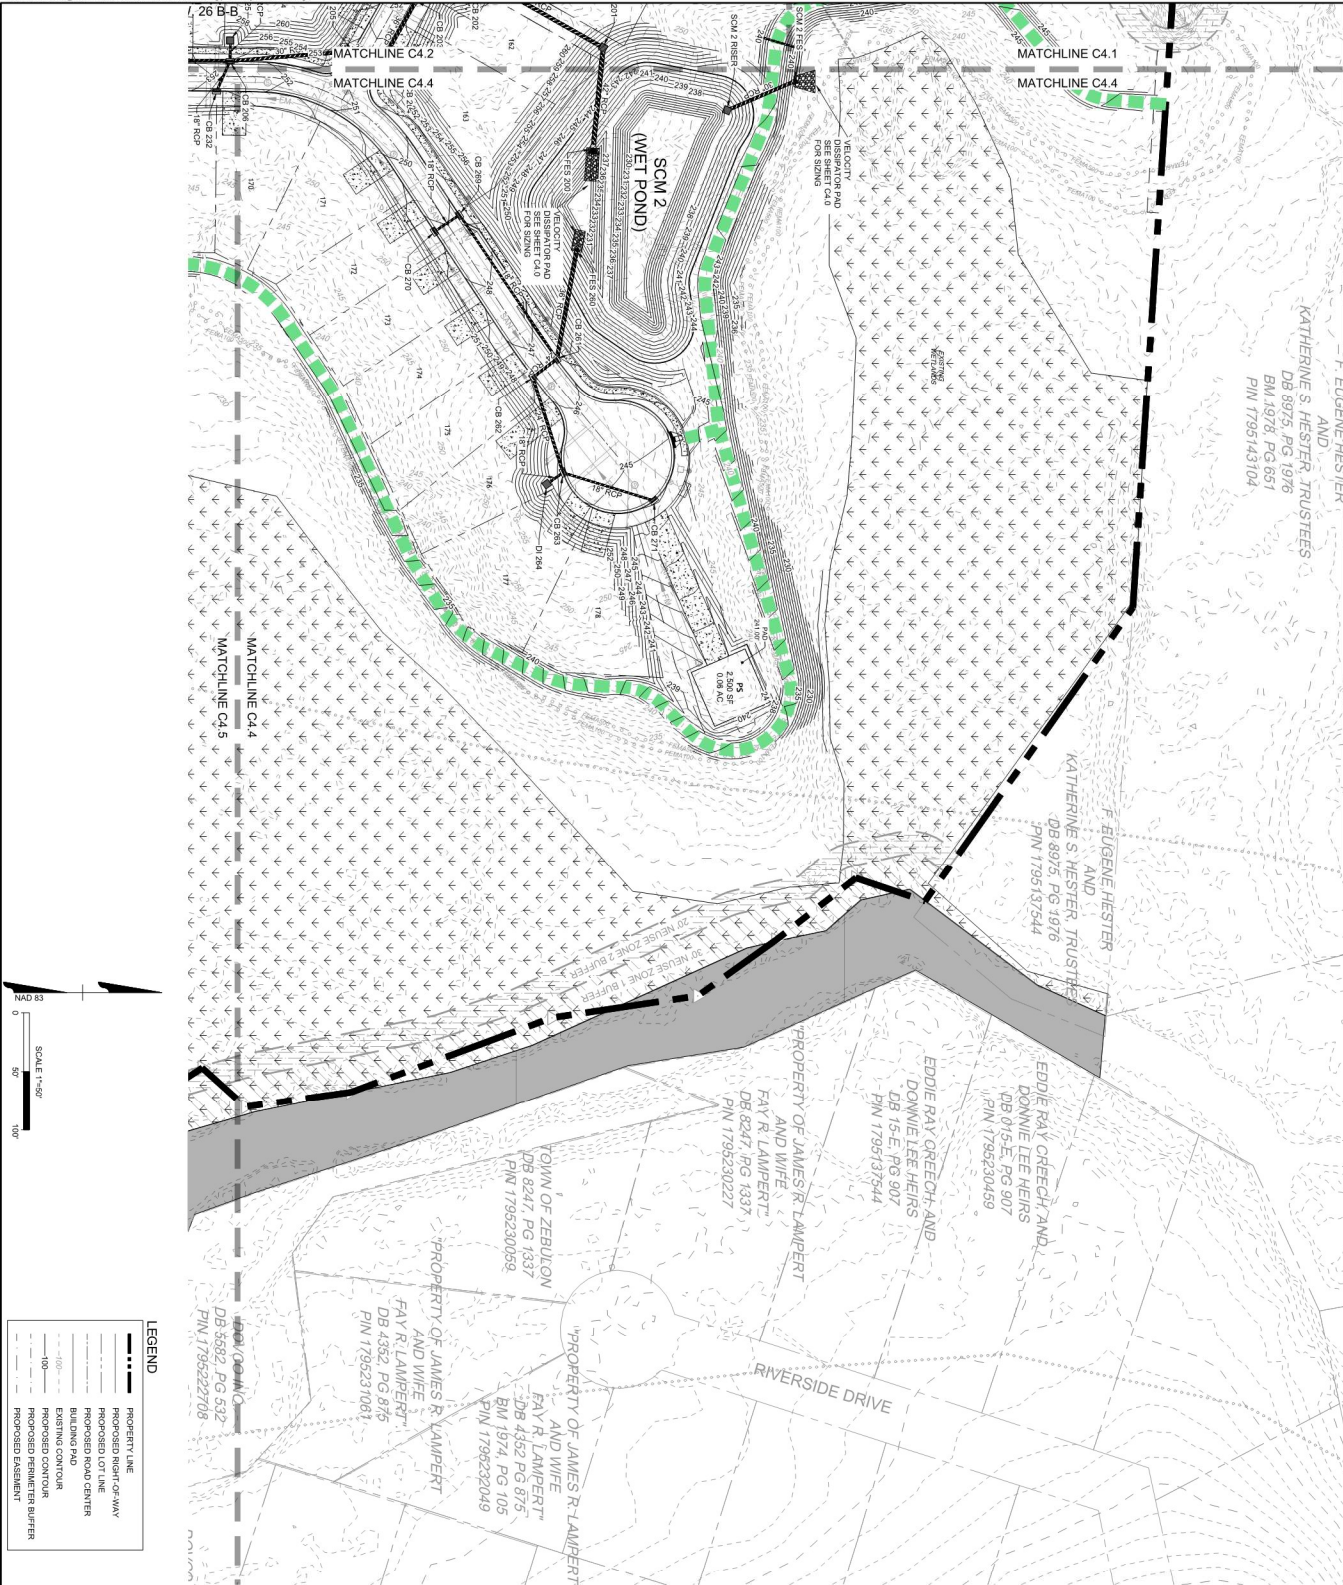

Public The City of Itasca consents to the connection and extension of the City of Itasca's sewer collection and extension system to the sewer collection and extension system for the proposed well conforms to the standards and specifications of the City's Public Utilities Handbook. City of Itasca Public Utilities Department Permit # _____	Public The City of Itasca consents to the connection and extension of the City of Itasca's sewer collection and extension system to the sewer collection and extension system for the proposed well conforms to the standards and specifications of the City's Public Utilities Handbook. City of Itasca Public Utilities Department Permit # _____
---	---

TIMMONS GROUP 
NORTH CAROLINA LICENSE NO. C-1652

FAISON TRACT
ZEBULON, WAKE COUNTY, NORTH CAROLINA

DETAILED GRADING PLAN (SHEET 4 OF 5)

YOUR VISION ACHIEVED THROUGH OURS.

THIS DRAWING PREPARED AT THE
RALEIGH OFFICE
 5410 Trinity Road, Suite 102 | Raleigh, NC 27607
 919.866.4951 FAX 919.833.8124 www.timmons.com

FOR REVIEW
ONLY

DATE		REVISION DESCRIPTION
10/24/2025	DATE	



Know what's **below.**
Call before you dig.

Public

Water Distribution / Extension System

The City of Stoughton considers the construction and extension of the water distribution and extension system to be a project that conforms to the Comprehensive Zoning Ordinance, and the City of Stoughton has the standards and specifications of the City's Public Utilities Handbook.

City of Stoughton
Public Utilities Department Permit # _____

Public


Sewer Collection / Extension System

The City of Stoughton considers the construction and extension of the sewer collection and extension system to be a project that conforms to the Comprehensive Zoning Ordinance and the City of Stoughton has the standards and specifications of the City of Stoughton Utilities Handbook.


City of Stoughton
Public Utilities Department Permit # _____

TIMMONS GROUP NORTH CAROLINA LICENSE NO. C-1652												YOUR VISION ACHIEVED THROUGH OURS.		THIS DRAWING PREPARED AT THE Raleigh Office 5410 Trinity Road, Suite 100 Raleigh, NC 27607 TEL 919.866.4951 FAX 919.833.8124 www.timmons.com	
FAISON TRACT ZEBULON, WAKE COUNTY, NORTH CAROLINA DETAILED GRADING PLAN (SHEET 5 OF 5)										DATE 10/24/2025		REVISION DESCRIPTION			
SHEET NO. C4.5										DATE 10/24/2025		REVISION DESCRIPTION			
SCALE 1" = 50'										DATE 10/24/2025		REVISION DESCRIPTION			
DRAWN BY JEL										DATE 10/24/2025		REVISION DESCRIPTION			
CHECKED BY T. CHONGS										DATE 10/24/2025		REVISION DESCRIPTION			

These plans and associated documents are the exclusive property of TIMMONS GROUP and may not be reproduced in whole or in part and shall not be used for any purpose whatsoever, inclusive, but not limited to construction, bidding, and/or construction staging without the express written consent of TIMMONS GROUP.

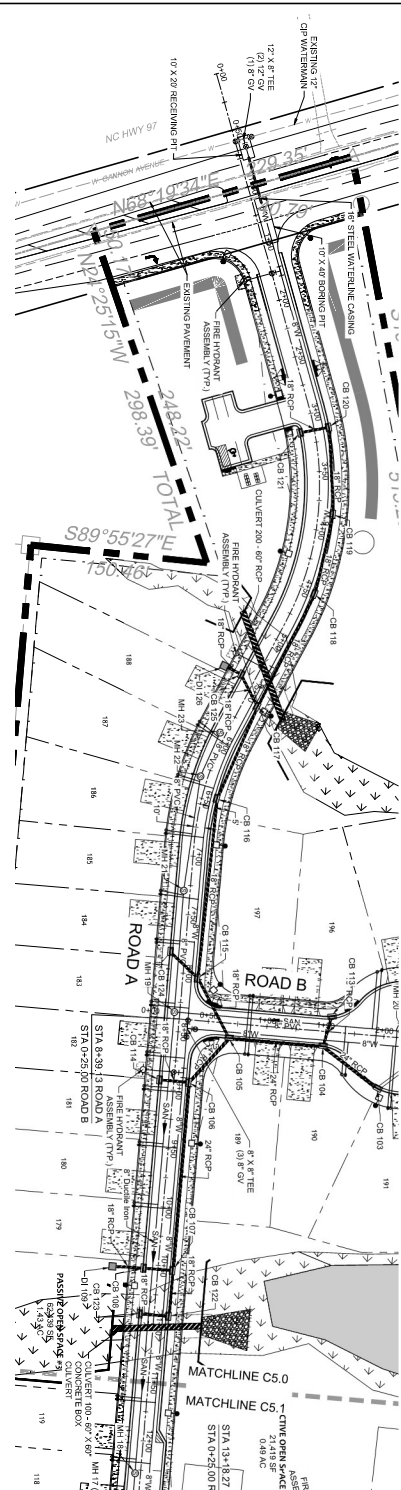

ROAD A PLAN VIEW (STA 0+00 TO 11+50)

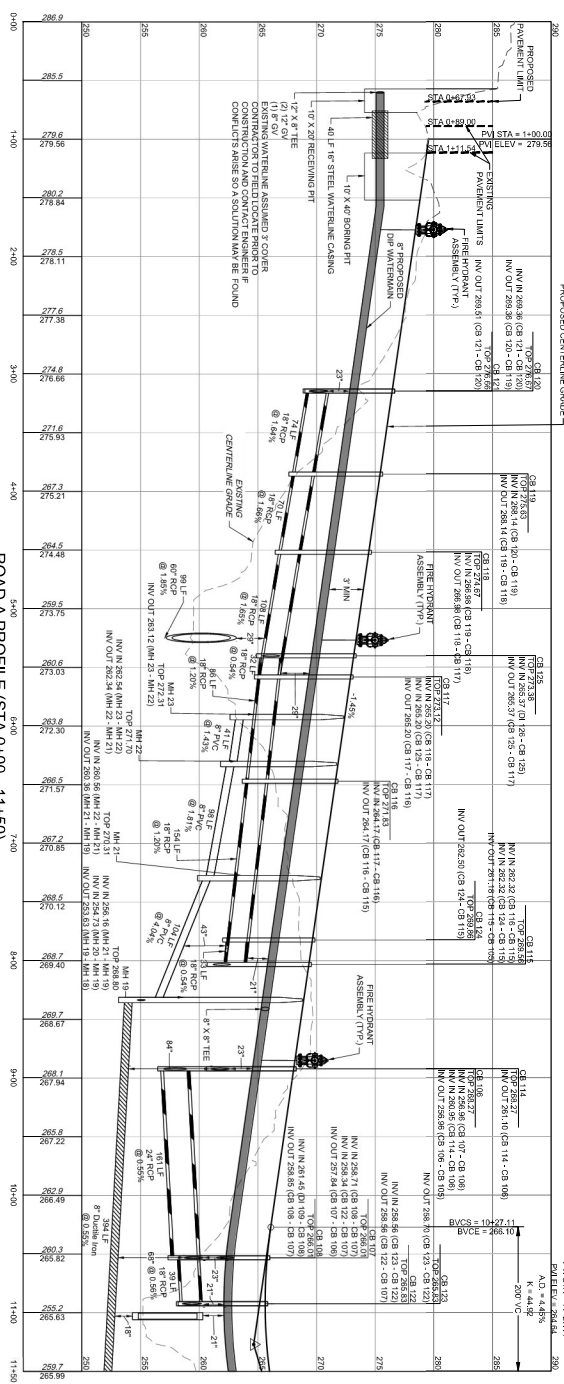

ROAD A PROFILE (STA 0+00 - 11+50)




ALL CONSTRUCTION TO BE IN ACCORDANCE WITH THE STANDARD SPECIFICATIONS FOR CONSTRUCTION OF PUBLIC WORKS, NORTH CAROLINA EDITION, 2010. THE CONTRACTOR SHALL BE RESPONSIBLE FOR OBTAINING ALL NECESSARY PERMITS AND APPROVALS FROM THE APPROPRIATE AGENCIES. 


UTILITY NOTES:

1. ALL UTILITIES SHOWN ARE BASED ON THE RECORD DRAWINGS AND FIELD SURVEY. THE CONTRACTOR SHALL BE RESPONSIBLE FOR VERIFYING THE LOCATION AND DEPTH OF ALL UTILITIES PRIOR TO CONSTRUCTION.
2. THE CONTRACTOR SHALL BE RESPONSIBLE FOR OBTAINING ALL NECESSARY PERMITS AND APPROVALS FROM THE APPROPRIATE AGENCIES.
3. THE CONTRACTOR SHALL BE RESPONSIBLE FOR OBTAINING ALL NECESSARY PERMITS AND APPROVALS FROM THE APPROPRIATE AGENCIES.
4. THE CONTRACTOR SHALL BE RESPONSIBLE FOR OBTAINING ALL NECESSARY PERMITS AND APPROVALS FROM THE APPROPRIATE AGENCIES.

UTILITY LEGEND

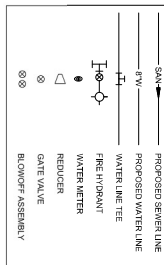

SITE PLAN LEGEND

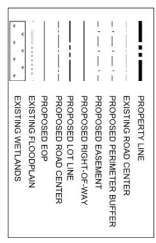

Public

This City of Raleigh is providing this information for informational purposes only. It is not intended to be used for any other purpose. The City of Raleigh is not responsible for any errors or omissions in this information.

TIMMONS GROUP
NORTH CAROLINA LICENSE NO. C-1652
FAISON TRACT
ZEBULON, WAKE COUNTY, NORTH CAROLINA
ROAD A PLAN AND PROFILE (SHEET 1 OF 4)

YOUR VISION ACHIEVED THROUGH OURS.


THIS DRAWING PREPARED AT THE
RALEIGH OFFICE
5419 Trinity Road, Suite 102 | Raleigh, NC 27607
Tel: 919-866-4951 | Fax: 919-863-8124 | www.timmons.com

FOR REVIEW
ONLY



DATE	REVISION DESCRIPTION
10/24/2025	
DESIGNED BY	331
CHECKED BY	T. CHURCH
DATE	10/24/2025
SCALE	AS SHOWN
SHEET NO.	49473
PROJECT NO.	C5.0



ROAD A PROFILE (STA 11+50 - 21+50)
HORIZ SCALE: 1"=50'
VERT SCALE: 1"=5'

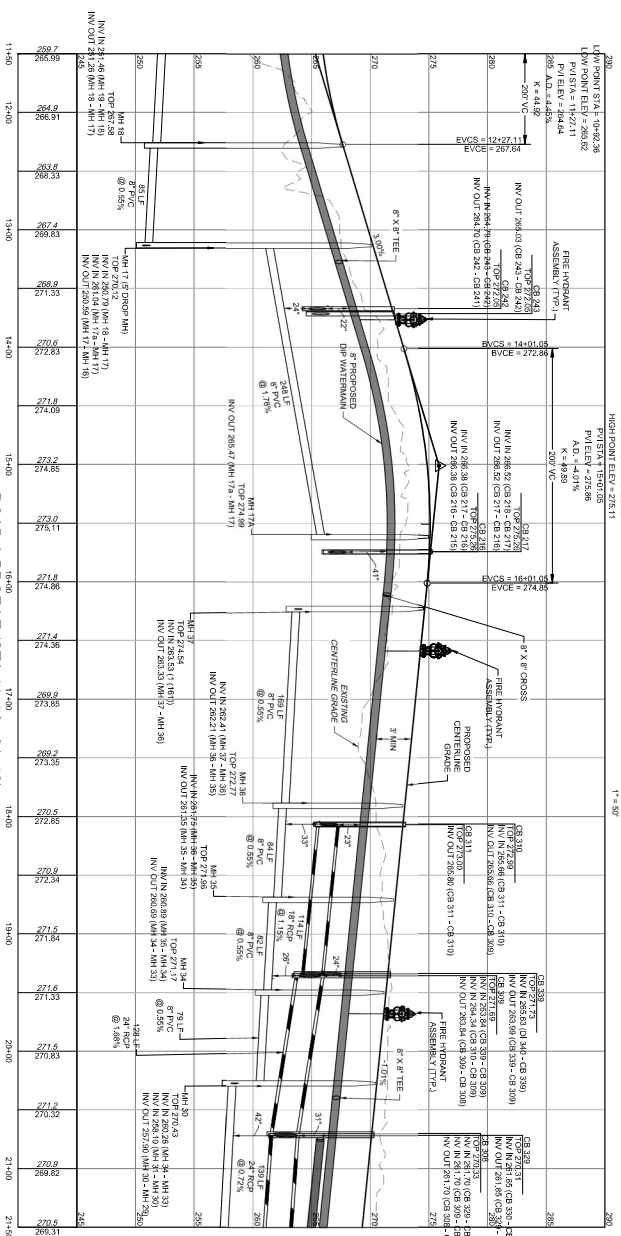


ROAD A PLAN VIEW (STA 11+50 TO 21+50)
1"=50'

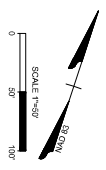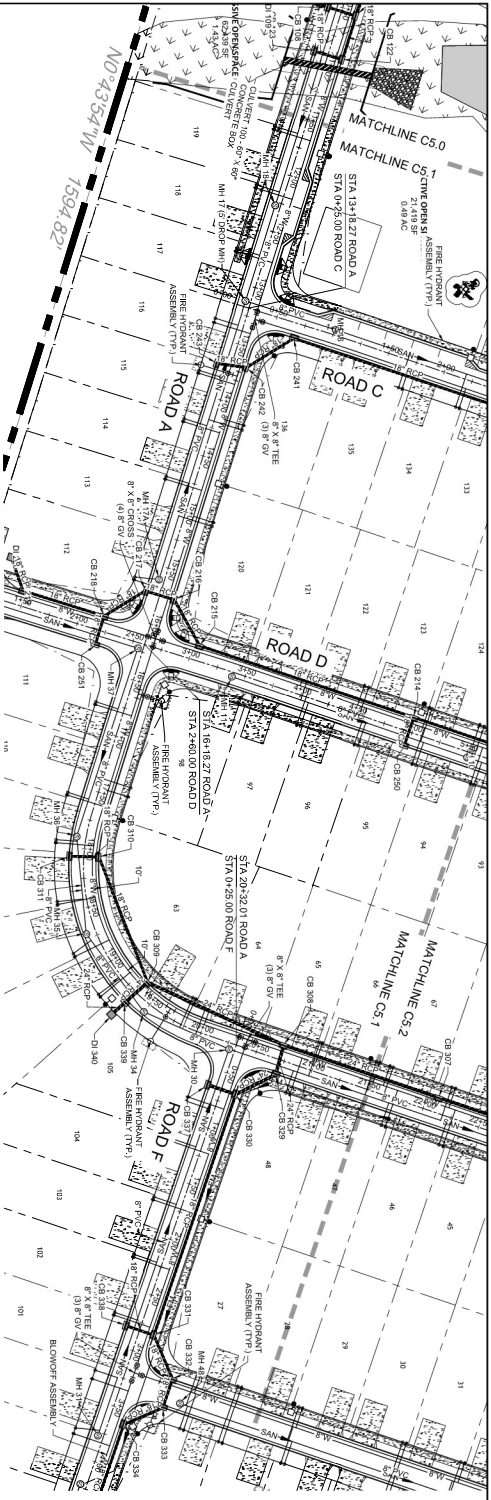


UTILITY NOTES:

1. ALL CONSTRUCTION SHALL BE IN ACCORDANCE WITH CITY OF ZEBULON STANDARDS AND SPECIFICATIONS.
2. WATER AND SANITARY MAINS SHALL BE 18" DIA. UNLESS OTHERWISE NOTED.
3. GAS MAINS SHALL BE 18" DIA. UNLESS OTHERWISE NOTED.
4. CLASS 1 STRUCTURAL ASPHALT REQUIRED FOR ALL EXISTING TYP.

UTILITY LEGEND

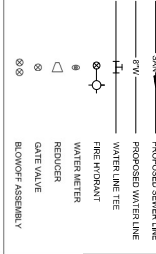

SITE PLAN LEGEND

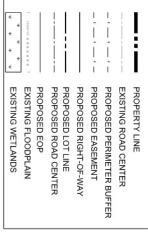

Public

Water Distribution Extension System

Public

811

Know what's below.
Call before you dig.

TIMMONS GROUP

NORTH CAROLINA LICENSE NO. C-1652

FAISON TRACT

ZEZULON, WAKE COUNTY, NORTH CAROLINA

ROAD A PLAN AND PROFILE (SHEET 2 OF 4)


YOUR VISION ACHIEVED THROUGH OURS.

THIS DRAWING PREPARED AT THE
RALEIGH OFFICE
5410 Trinity Road, Suite 102 | Raleigh, NC 27607
TEL: 919-866-4956 | FAX: 919-833-8124 | www.timmons.com



FOR REVIEW
ONLY

DATE	REVISION DESCRIPTION

DESIGNED BY	J31
CHECKED BY	T. CHURCH
DATE	10/24/2025
BY	J31
DATE	10/24/2025

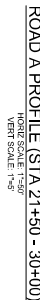

- UTILITY NOTES:**
1. ALL CONSTRUCTION SHALL BE IN ACCORDANCE WITH CITY OF RALEIGH STANDARDS AND SPECIFICATIONS.

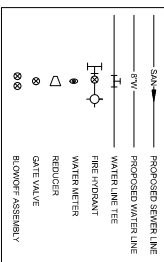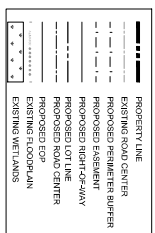

TIMMONS GROUP 

FAISON TRACT


ROAD A PLAN AND PROFILE (SHEET 3 OF 4)

YOUR VISION ACHIEVED THROUGH OUR



DATE	DATE	
DRAWN BY		
7 2 1		

	REVISION DESCRIPTION

FOR REVIEW
ONLY

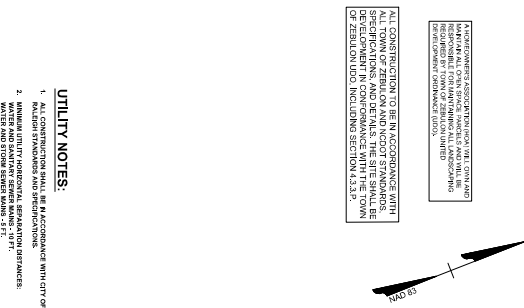
[illegible]

- ## UTILITY NOTES:
1. ALL CONSTRUCTION SHALL BE IN ACCORDANCE WITH CITY OF RALEIGH STANDARDS AND SPECIFICATIONS.
 2. MINIMUM UTILITY HORIZONTAL SEPARATION DISTANCES:
WATER AND SANITARY SEWER MAINS - 1 FT.
WATER AND STORM SEWER MAINS - 1 FT.
GAS AND SANITARY SEWER MAINS - 1 FT.
GAS AND STORM SEWER MAINS - 1 FT.
 3. MINIMUM UTILITY VERTICAL SEPARATION DISTANCES:
WATER AND SANITARY SEWER MAINS - 18 IN.
WATER AND STORM SEWER MAINS - 18 IN.
GAS AND STORM SEWER MAINS - 24 IN.
 4. CLASS 1 STRUCTURAL MATERIAL REQUIRED FROM EXISTING GROUND TO SPIND LINE OF PROPOSED PIPE IN ALL CONDITIONS.

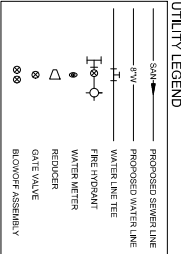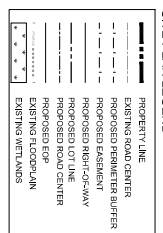[illegible]

811
Know what's below.
Call before you dig.

[illegible]

 

- A HOMEOWNER'S ASSOCIATION (HOA) WILL OWN AND MAINTAIN ALL OPEN SPACE AREAS AND WILL BE RESPONSIBLE FOR THE CONSTRUCTION OF THE HOA RECORD MAP BY TOWN OF ZEBULON UNIMPROVED DEVELOPMENT (ORDINANCE 1003).



- ### SITE PLAN LEGEND
- | | |
|---|---------------------------|
|  | PROPERTY LINE |
|  | EXISTING ROAD CENTER |
|  | PROPOSED PERIMETER BUFFER |
|  | PROPOSED EASEMENT |
|  | PROPOSED RIGHT-OF-WAY |
|  | PROPOSED LOT LINE |
|  | PROPOSED ROAD CENTER |
|  | PROPOSED EOP |
|  | EXISTING FLOODPLAIN |
|  | EXISTING WETLANDS |

- 811**
Know what's below.
Call before you dig.

FAISON TRACT

ZEBULON, WAKE COUNTY, NORTH CAROLINA





ROAD D PLAN AND PROFILE

10/24/2025	DRAWN BY
------------	----------

DATE	DATE	

REVISION	REVISION DESCRIPTION
1	Initial release

FOR REVIEW
ONLY

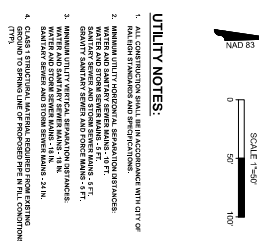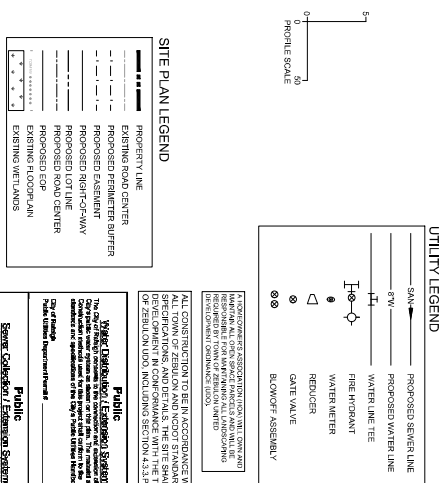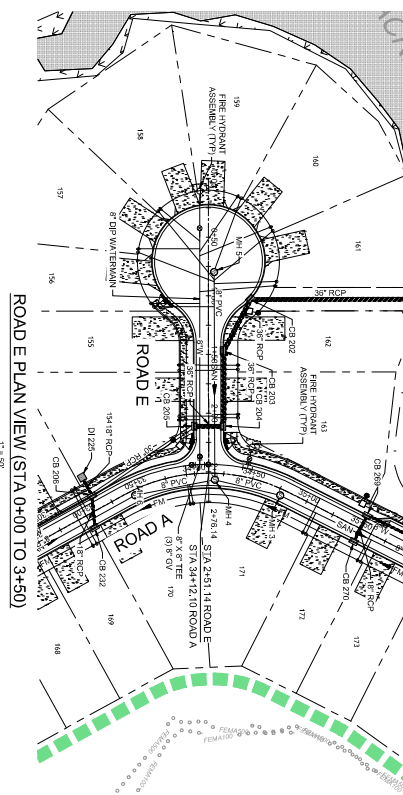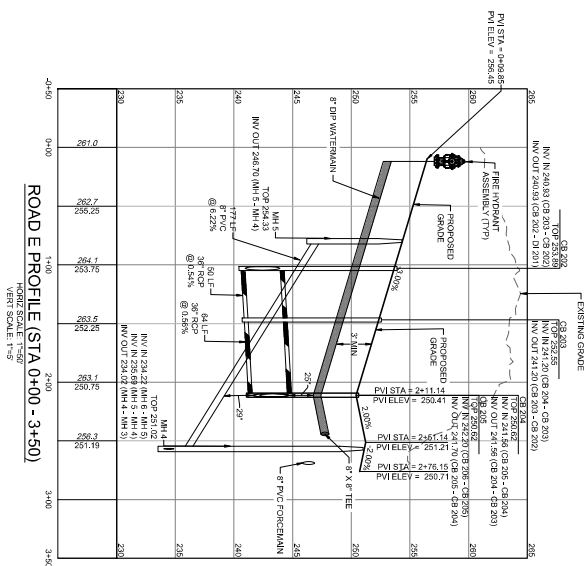

811
Know what's below.
Call before you dig.

TIMMONS GROUP 
NORTH CAROLINA LICENSE NO. C-1652




FAISON TRACT

ZEBULON, WAKE COUNTY, NORTH CAROLINA

ROAD E PLAN AND PROFILE

YOUR VISION ACHIEVED THROUGH OURS.		THIS DRAWING PREPARED AT THE RALEIGH OFFICE 5410 Trinity Road, Suite 102 Raleigh, NC 27607 TEL 919-866-4951 FAX 919-833-8124 www.timmmons.com	
		REVISION DESCRIPTION	
DRAWING BY 10/24/2025 DATE	DATE		

FOR REVIEW
ONLY

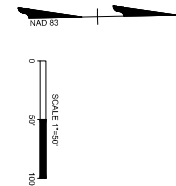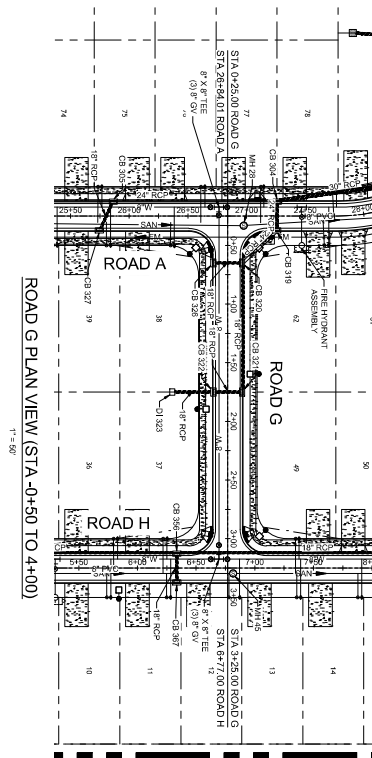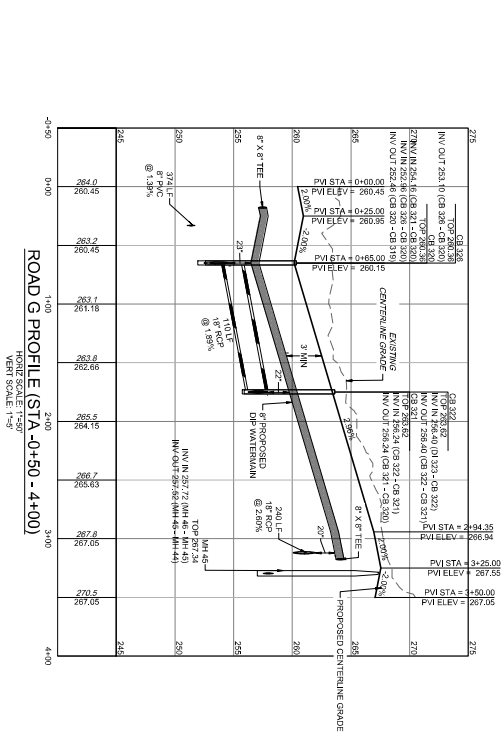

SITE PLAN LEGEND	
---	PROPERTY LINE
---	EXISTING ROAD CENTER
---	PROPOSED PERMITS BUFFER
---	PROPOSED EASEMENT
---	PROPOSED RIGHT-OF-WAY
---	PROPOSED LOT LINE
---	PROPOSED ROAD CENTER
---	EXISTING FLOODPLAIN
---	EXISTING WETLANDS

UTILITY NOTES:

1. ALL UTILITIES SHOWN ARE BASED ON THE CITY OF FAISON'S RECORD DRAWINGS AND FIELD SURVEYS.
2. ANNUAL UTILITY DEPTH DATA IS BASED ON THE CITY OF FAISON'S RECORD DRAWINGS AND FIELD SURVEYS.
3. ANNUAL UTILITY DEPTH DATA IS BASED ON THE CITY OF FAISON'S RECORD DRAWINGS AND FIELD SURVEYS.
4. ALL UTILITIES SHOWN ARE BASED ON THE CITY OF FAISON'S RECORD DRAWINGS AND FIELD SURVEYS.

UTILITY LEGEND

---	PROPOSED SEWER LINE
---	PROPOSED WATER LINE
---	WATER LINE TEE
---	FIRE HYDRANT
---	WATER METER
---	RELOCATOR
---	GATE VALVE
---	BLOWOFF ASSEMBLY

ALL CONSTRUCTION TO BE IN ACCORDANCE WITH THE CITY OF FAISON'S RECORD DRAWINGS AND FIELD SURVEYS.

TIMMONS GROUP
NORTH CAROLINA LICENSE NO. C-1652



FAISON TRACT
ZEBULON, WAKE COUNTY, NORTH CAROLINA
ROAD G PLAN AND PROFILE

YOUR VISION ACHIEVED THROUGH OURS.

THIS DRAWING PREPARED AT THE
RALEIGH OFFICE
5419 Trinity Road, Suite 102 | Raleigh, NC 27607
Tel: 919-866-4951 | Fax: 919-866-8124 | www.timmons.com

FOR REVIEW
ONLY

REVISION DESCRIPTION	
DATE	
10/24/2025	
DESIGNED BY	JJ1
CHECKED BY	T. CROSS
SCALE	1" = 5'

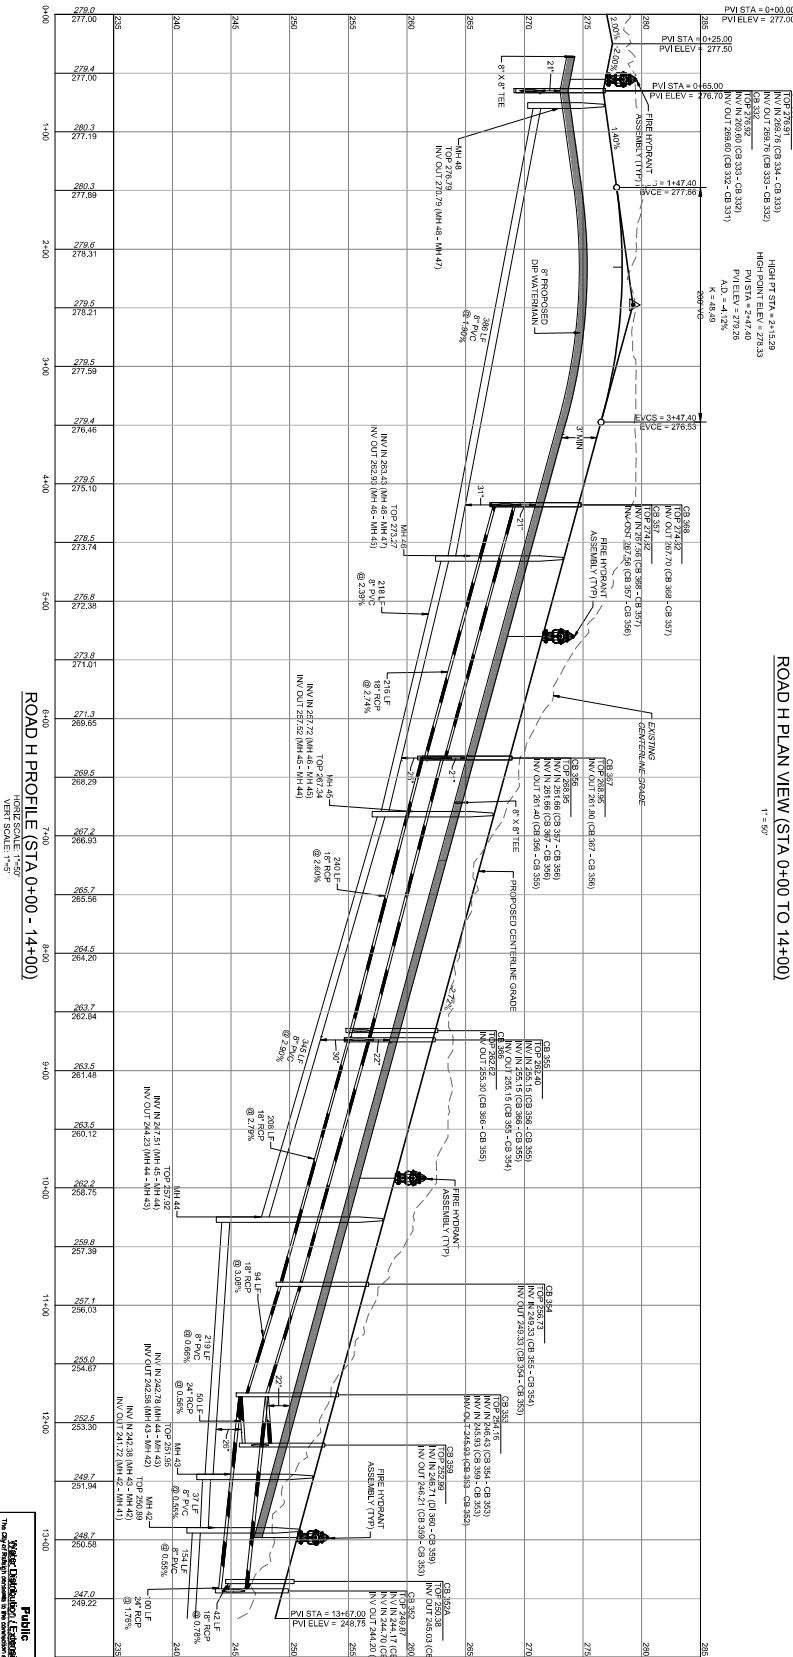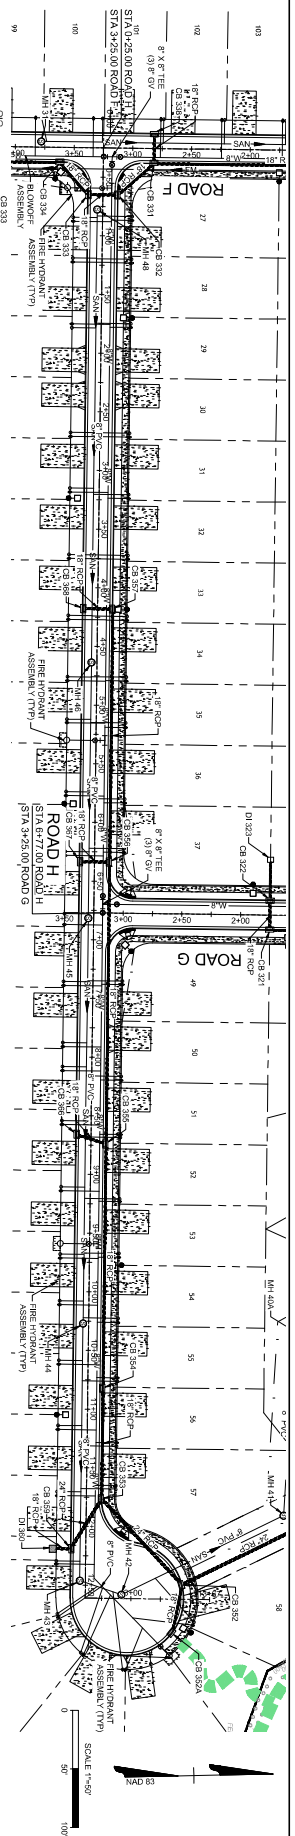

- ## UTILITY NOTES:
- 1. ALL CONSTRUCTION SHALL BE IN ACCORDANCE WITH CITY OF RALEIGH STANDARDS AND SPECIFICATIONS.
 - 2. MINIMUM UTILITY HORIZONTAL SEPARATION DISTANCES:
 - WATER AND SANITARY SEWERS MAINS - 10'-0"
 - WATER MAINS AND TELEPHONE MAINS - 5'-0"
 - SANITARY SEWERS AND STORM SEWERS MAINS - 5'-0"
 - GAS/AT SANITARY SEWERS AND POWER MAINS - 5'-0"
 - 3. MINIMUM UTILITY VERTICAL SEPARATION DISTANCES:
 - WATER AND SANITARY SEWERS MAINS - 18"
 - WATER MAINS AND TELEPHONE MAINS - 12"
 - SANITARY SEWERS AND STORM SEWERS MAINS - 24"
 - 4. CLASS 1 STRUCTURAL MATERIAL, DESIGNED FOR MAX. EXTERIOR GROUND TO SPRAIN LINE OF PROPOSED PIPE IN ALL CONDITIONS (TYP.)

- ### SITE PLAN LEGEND
- | | |
|---|---------------------------|
|  | PROPERTY LINE |
|  | EXISTING ROAD CENTER |
|  | PROPOSED PERIMETER BUFFER |
|  | PROPOSED EASEMENT |
|  | PROPOSED RIGHT-OF-WAY |
|  | PROPOSED LOT LINE |
|  | PROPOSED ROAD CENTER |
|  | PROPOSED EOP |
|  | EXISTING FLOODPLAIN |
|  | EXISTING WETLANDS |

- ### UTILITY LEGEND
- | | | |
|---|------|---------------------|
|  | 5-IN | PROPOSED SEWER LINE |
|  | 8-IN | PROPOSED WATER LINE |
|  | | WATER LINE TEE |
|  | | PIRE HYDRANT |
|  | | WATER METER |
|  | | REDUCER |
|  | | GATE VALVE |
|  | | BLOW-OFF ASSEMBLY |

A HOMEOWNER'S ASSOCIATION (HOA) WILL OWN AND MAINTAIN ALL OPEN SPACE PARCELS AND WILL BE RESPONSIBLE FOR MAINTAINING ALL LANDSCAPING REQUIRED BY TOWN OF ZEPHURON UNITED DEVELOPMENT ORDINANCE (UDO).

ALL CONSTRUCTION TO BE IN ACCORDANCE WITH ALL TOWN OF ZEBULON AND NCDOT STANDARDS, SPECIFICATIONS, AND DETAILS. THE SITE SHALL BE DEVELOPMENT IN CONFORMANCE WITH THE TOWN OF ZEBULON UDO, INCLUDING SECTION 4.3.3.P.



Public

Mayor Davidson, Edmondson, Seaton

The City of Raleigh contains the developer and engineer of the City's public water system as shown on the map. The awarded and completed projects were for the project that contain the City's public water system as shown on the map. The awarded and completed projects were for the project that contain the City's public water system as shown on the map.

City of Raleigh

City of Raleigh

City of Raleigh

TIMMONS GROUP 
NORTH CAROLINA LICENSE NO. C-1652

FAISON TRACT

ZEBULON, WAKE COUNTY, NORTH CAROLINA

ROAD H PLAN AND PROFILE









YOUR VISION ACHIEVED THROUGH OURS.





DRAWN BY	DATE	

THIS DRAWING PREPARED AT THE
RALEIGH OFFICE
 5410 Trinity Road, Suite 102 | Raleigh, NC 27607
 TEL 919.866.4951 FAX 919.833.8124 www.timmmons.com

REVISION DESCRIPTION

FOR REVIEW
ONLY

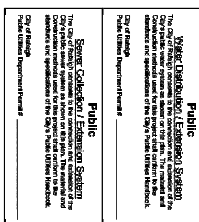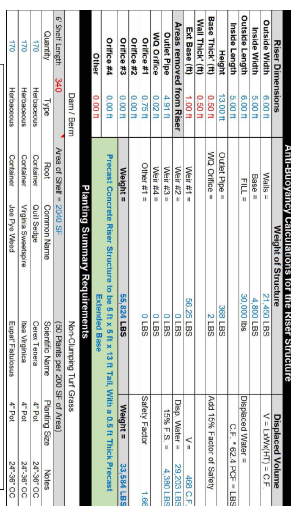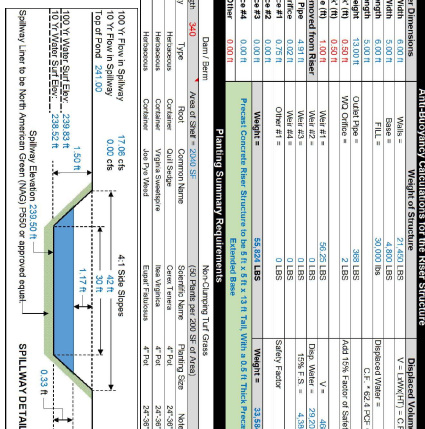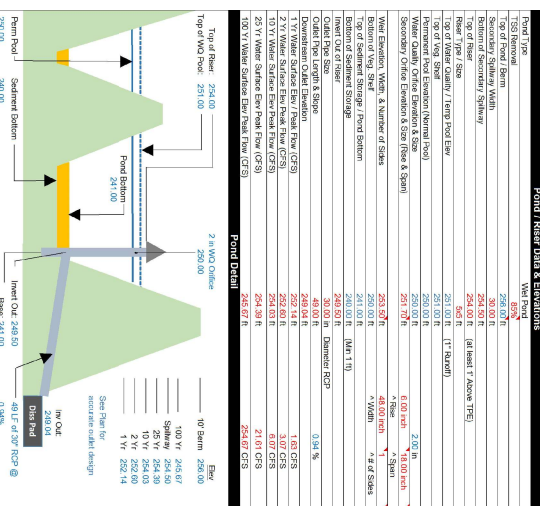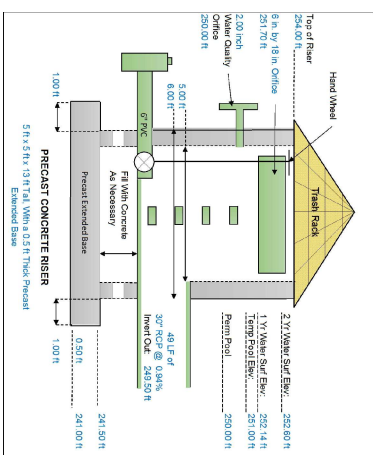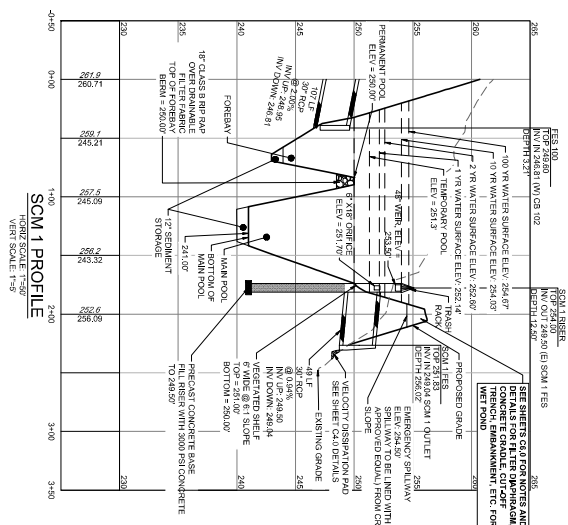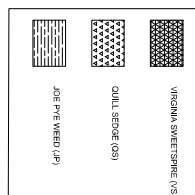 

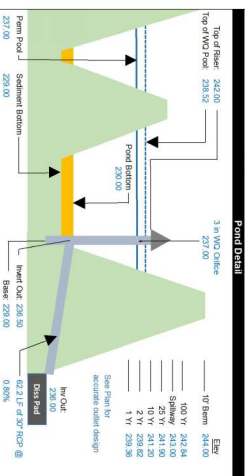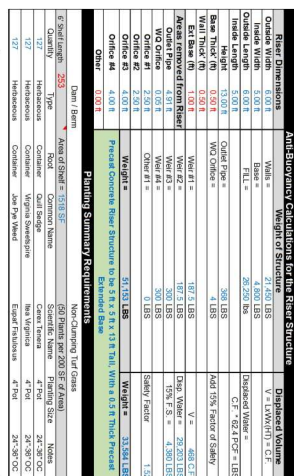 
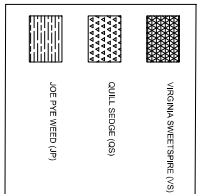
[illegible]

FAISON TRACT
ZEBULON, WAKE COUNTY, NORTH CAROLINA
SCM 2 PLAN & PROFILE


FOR REVIEW
ONLY

DRAWN BY 10/24/2025	DATE	REVISION DESCRIPTION
	DATE	


SCALE: 1" = 5'

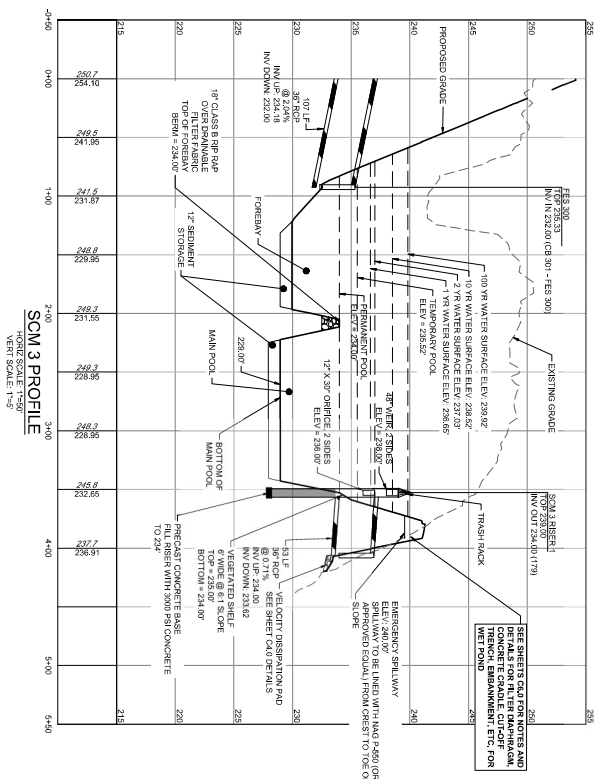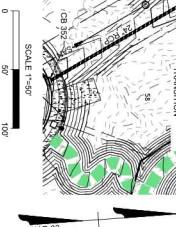



SCM 3 PROFILE
HORIZ SCALE: 1"=50'
VERT SCALE: 1"=5'

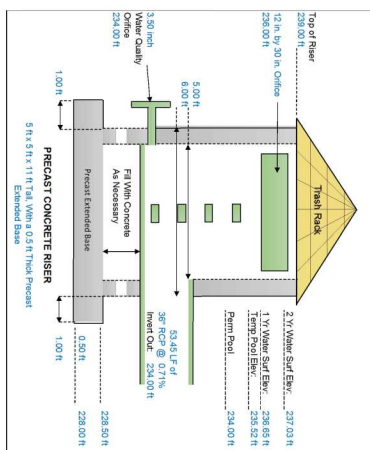


SCM 3 RISER 1 DETAIL

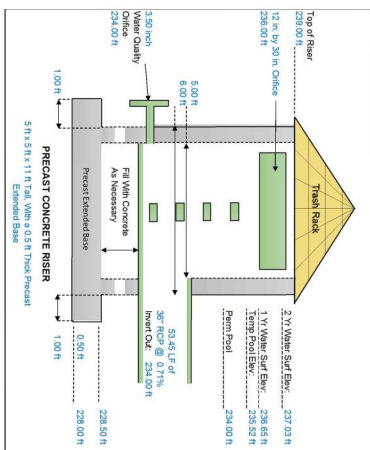


SCM 3 RISER 2 DETAIL

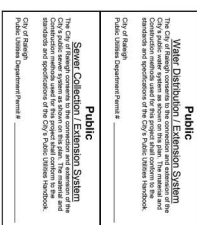
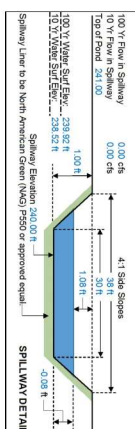


**Know what's below.
Call before you dig.**

  TIMMONS GROUP NORTH CAROLINA LICENSE NO. C-1652										YOUR VISION ACHIEVED THROUGH OURS.										THIS DRAWING PREPARED AT THE RALEIGH OFFICE 5410 Trinity Road, Suite 102 Raleigh, NC 27607 TEL 919.866.4951 FAX 919.833.8124 www.timmons.com										FOR REVIEW ONLY											
FAISON TRACT ZEBULON, WAKE COUNTY, NORTH CAROLINA SCM 3 PLAN & PROFILE										DATE: 10/24/2025 DRAWN BY: J31 CHECKED BY: T. COWENS SCALE: H₁ 1" = 50' V₁ 1" = 5'										<table border="1"> <thead> <tr> <th>DATE</th> <th>REVISION DESCRIPTION</th> </tr> </thead> <tbody> <tr><td> </td><td> </td></tr> <tr><td> </td><td> </td></tr> <tr><td> </td><td> </td></tr> <tr><td> </td><td> </td></tr> <tr><td> </td><td> </td></tr> </tbody> </table>																				DATE	REVISION DESCRIPTION
DATE	REVISION DESCRIPTION	
SHEET NO. C6.3										499/73										10/24/25																					

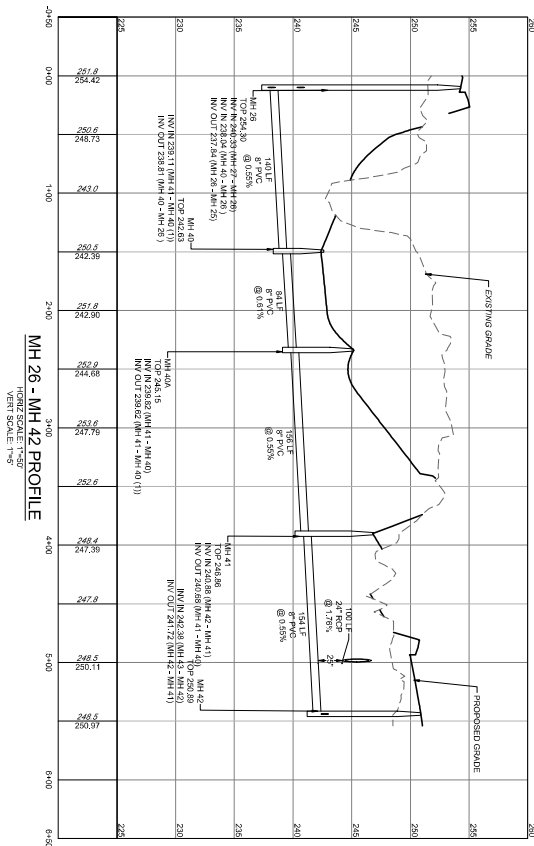

MH 26 - MH 42 PLAN VIEW (STA 9+50 TO 20+00)
SCALE 1" = 50'

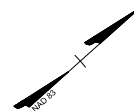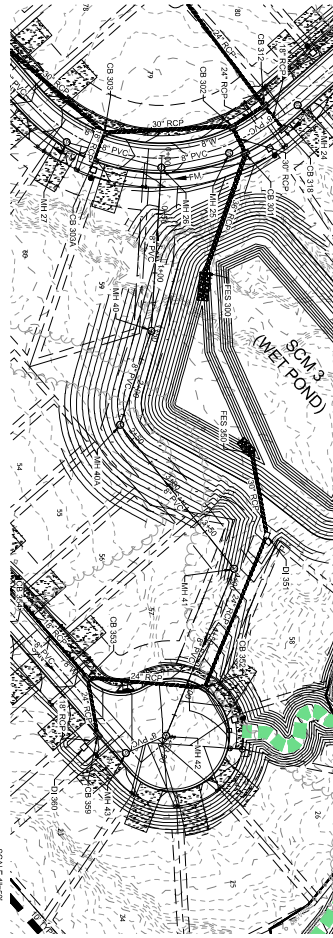

Public
This drawing is for the public use of the community and is not to be used for any other purpose. It is the responsibility of the user to verify the information and to obtain the necessary permits for any construction work. The user is responsible for the accuracy of the information and for the safety of the community.

Private
This drawing is for the private use of the community and is not to be used for any other purpose. It is the responsibility of the user to verify the information and to obtain the necessary permits for any construction work. The user is responsible for the accuracy of the information and for the safety of the community.

TIMMONS GROUP
NORTH CAROLINA LICENSE NO. C-1652

FAISON TRACT
ZEBULON, WAKE COUNTY, NORTH CAROLINA
SEWER OUTFALL PROFILE (SHEET 1 OF 2)

YOUR VISION ACHIEVED THROUGH OURS.

THIS DRAWING PREPARED AT THE
RALEIGH OFFICE
5419 Trinity Road, Suite 102 | Raleigh, NC 27607
TEL 919-866-4951 FAX 919-833-8124 www.timmons.com

FOR REVIEW
ONLY

DATE	REVISION DESCRIPTION
10/24/2025	
03/11	
03/11	
03/11	
03/11	
03/11	
03/11	
03/11	
03/11	
03/11	

DESIGNED BY
J311
CHECKED BY
T. CHOWS
SCALE
HORIZ: 1"=50'
VERT: 1"=5'