




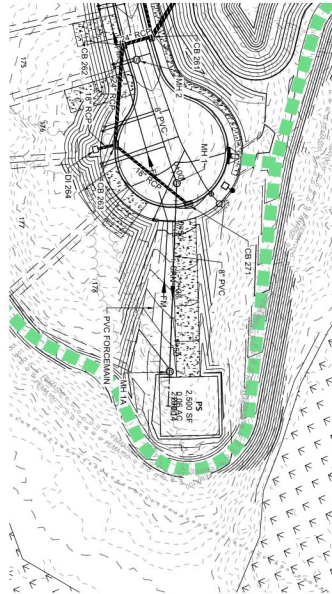

MH 1 - MH 1A PLAN VIEW (STA 9+50 TO 20+00)
SCALE 1" = 50'

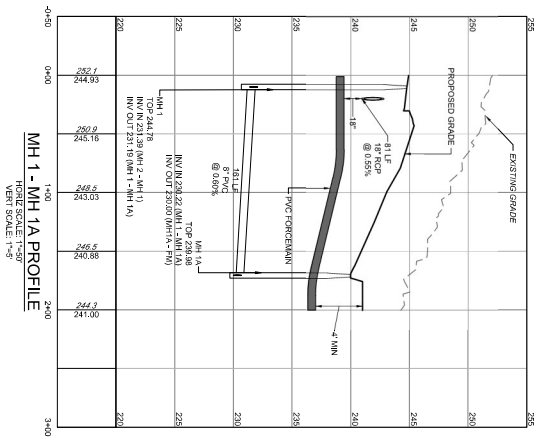

MH 1 - MH 1A PROFILE
VERT SCALE 1"=5'

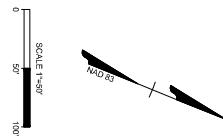

Public

This City of Raleigh contract is for the construction and installation of the sewer outfall profile. The City of Raleigh is not responsible for the design of the sewer outfall profile.

Private

This City of Raleigh contract is for the construction and installation of the sewer outfall profile. The City of Raleigh is not responsible for the design of the sewer outfall profile.



TIMMONS GROUP

NORTH CAROLINA LICENSE NO. C-1652


FAISON TRACT
ZEBULON, WAKE COUNTY, NORTH CAROLINA
SEWER OUTFALL PROFILE (SHEET 2 OF 2)


YOUR VISION ACHIEVED THROUGH OURS.

THIS DRAWING PREPARED AT THE
RALEIGH OFFICE
5419 Trinity Road, Suite 102 | Raleigh, NC 27607
TEL 919-866-4951 FAX 919-833-8124 www.timmons.com

FOR REVIEW
ONLY

REVISION DESCRIPTION	
DATE	
10/24/2025	
DESIGNED BY	J31
CHECKED BY	J31
T. CROSS	
SCALE	1" = 5'

 

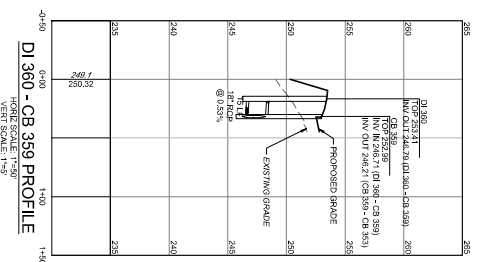

Public

Watershed Database & Assessment System
 The Day Study Institute is a watershed assessment and planning tool that can be used by a wide range of stakeholders. The Day Study Institute has developed a Watershed Database & Assessment System that can be used by a wide range of stakeholders. The Day Study Institute has developed a Watershed Database & Assessment System that can be used by a wide range of stakeholders.

Day Study Institute
 Watershed Database & Assessment System

Public

Senior Collaboration & Extension System
 The Day Study Institute is a watershed assessment and planning tool that can be used by a wide range of stakeholders. The Day Study Institute has developed a Senior Collaboration & Extension System that can be used by a wide range of stakeholders. The Day Study Institute has developed a Senior Collaboration & Extension System that can be used by a wide range of stakeholders.

Day Study Institute
 Senior Collaboration & Extension System

TIMMONS GROUP 
NORTH CAROLINA LICENSE NO. C-1652

YOUR VISION ACHIEVED THROUGH OURS

THIS DRAWING PREPARED AT THE
RALEIGH OFFICE
5410 Trinity Road, Suite 102 | Raleigh, NC 27607
P 919.866.4951 FAX 919.833.8124 www.timmons.com

FOR REVIEW
ONLY

REVISION DESCRIPTION		DATE
DATE		
DESIGNED BY		
CHECKED BY		
SCALE		
$H: 1" = 50'$ $V: 1" = 5'$		

These plans and associated documents are the exclusive property of TIMMONS GROUP and may not be reproduced in whole or in part and shall not be used for any purpose whatsoever, inclusive, but not limited to construction, bidding, and/or construction staking without the express written consent of TIMMONS GROUP.



	Public
The City of Stalburg consents to the connection and extension of the Sewer Collection / Extension System.	Water Distribution / Extension System
The City of Stalburg consents to the connection and extension of the Connection methods used for the project shall continue to be standards and specifications of the City's Public Utilities Handbook.	
City of Stalburg _____	
Public Utilities Department Permit # _____	
	Public
Sewer Collection / Extension System	
The City of Stalburg consents to the connection and extension of the Sewer Collection / Extension System.	
The City of Stalburg consents to the connection and extension of the Connection methods used for the project shall continue to be standards and specifications of the City's Public Utilities Handbook.	
City of Stalburg _____	
Public Utilities Department Permit # _____	

YOUR VISION ACHIEVED THROUGH OURS.


THIS DRAWING PREPARED AT THE
RALEIGH OFFICE
 5410 Trinity Road, Suite 102 | Raleigh, NC 27607
 TEL 919.866.4951 FAX 919.833.8124 www.timmons.com

DATE		REVISION DESCRIPTION
DATE		

FOR REVIEW
ONLY

FAISON TRACT
ZEBULON, WAKE COUNTY, NORTH CAROLINA
DETAILED LANDSCAPE PLAN (1 OF 5)

These plans and associated documents are the exclusive property of TIMMONS GROUP and may not be reproduced in whole or in part and shall not be used for any purpose whatsoever, inclusive, but not limited to, negotiation, bidding, and/or construction bidding without the express written consent of TIMMONS GROUP.

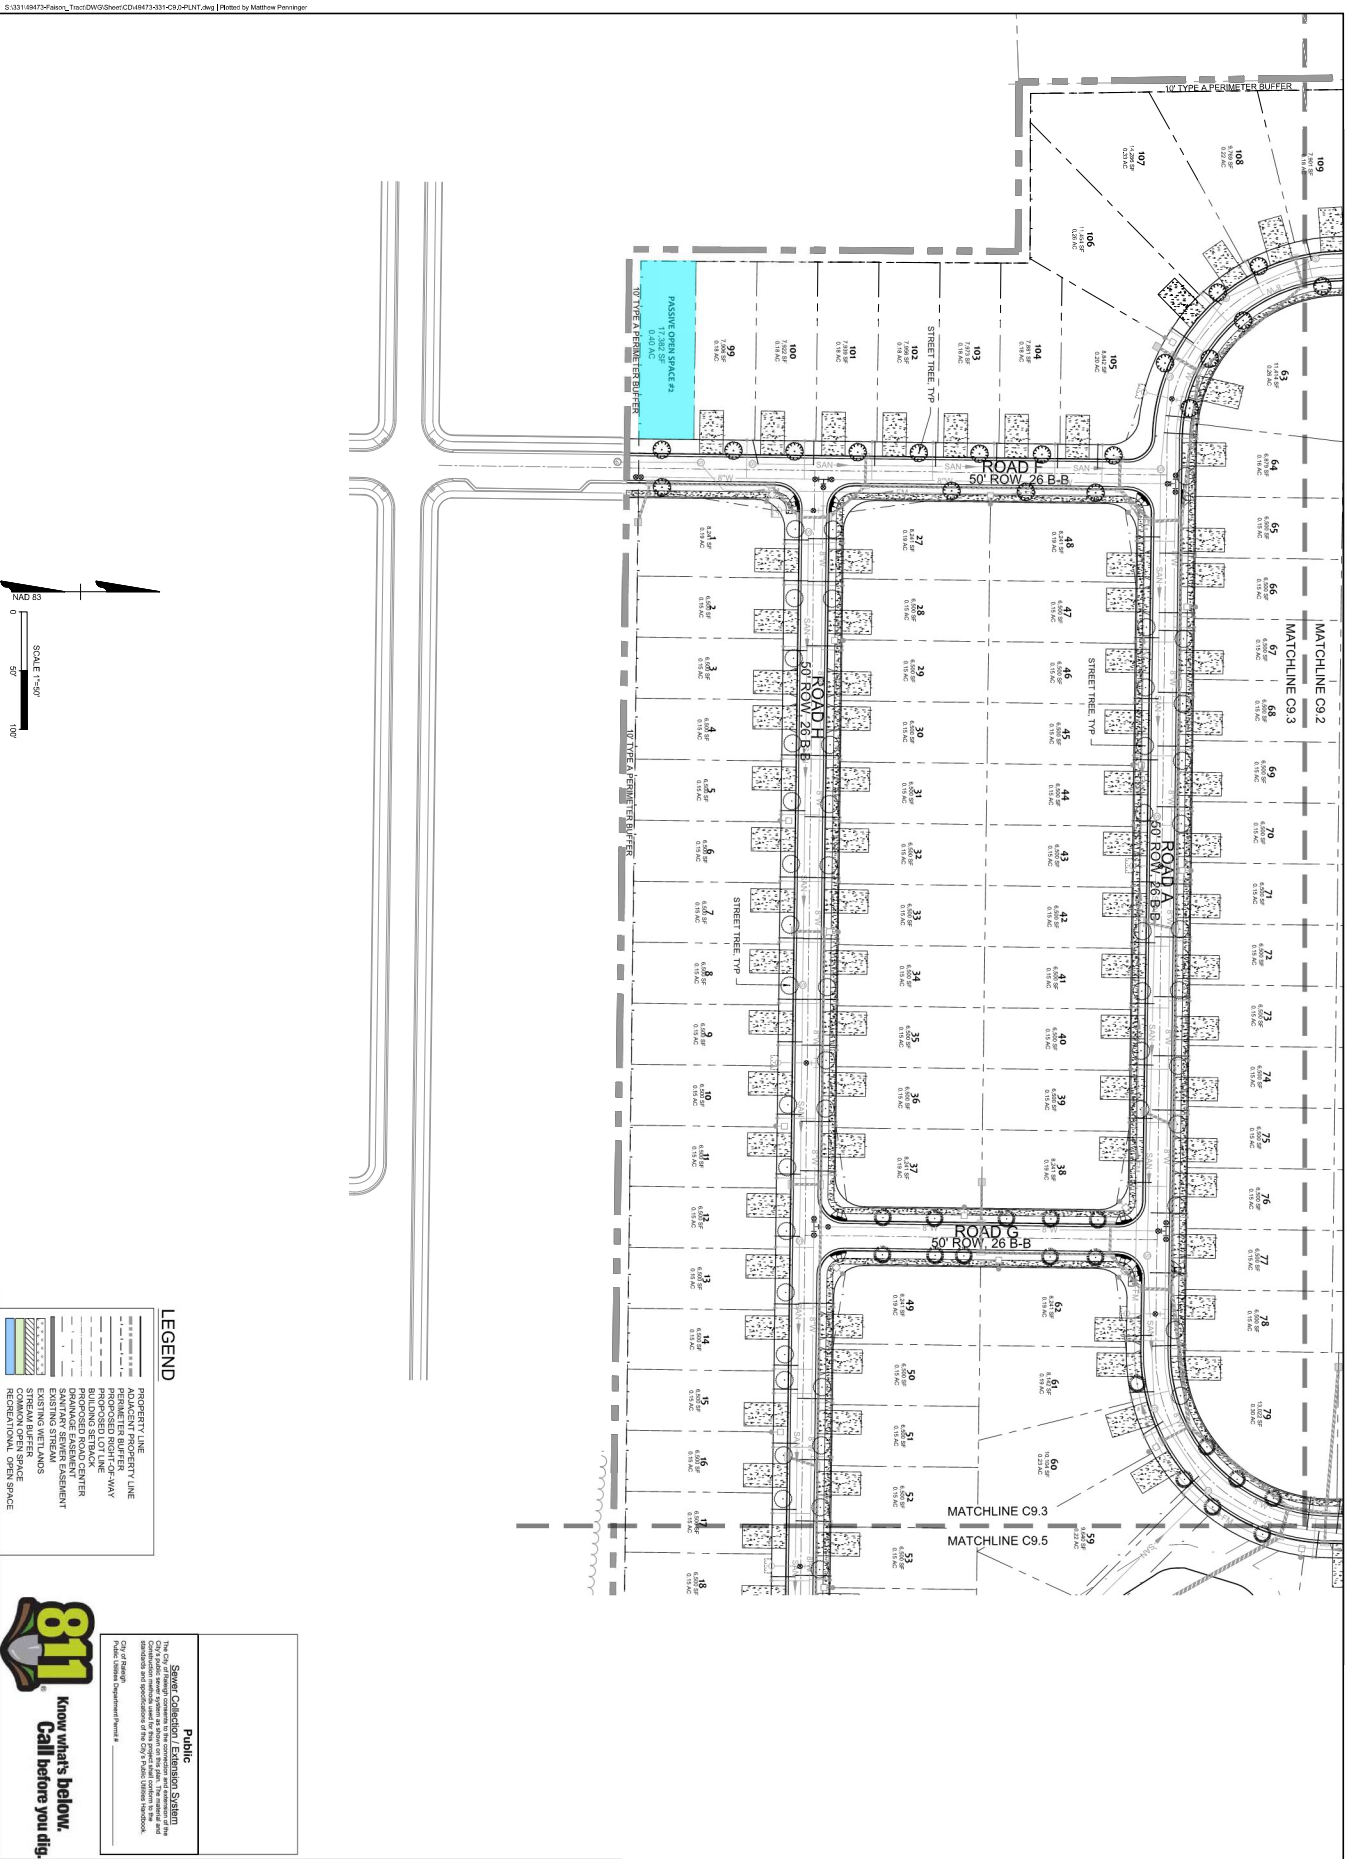



**Know what's below.
Call before you dig.**

Public

This City of Raleigh is committed to the protection and preservation of the City's natural resources. The City of Raleigh is committed to the protection and preservation of the City's natural resources. The City of Raleigh is committed to the protection and preservation of the City's natural resources.

TIMMONS GROUP

NORTH CAROLINA LICENSE NO. C-1652

FAISON TRACT
ZEBULON, WAKE COUNTY, NORTH CAROLINA

DETAILED LANDSCAPE PLAN (3 OF 5)

YOUR VISION ACHIEVED THROUGH OURS.

DATE	REVISION DESCRIPTION
10/24/2025	

THIS DRAWING PREPARED AT THE
RALEIGH OFFICE
5410 Trinity Road, Suite 102 | Raleigh, NC 27607
TEL 919-866-4951 | FAX 919-853-8124 | www.timmons.com

FOR REVIEW ONLY

DESIGNED BY	CHECKED BY	SCALE
J31	J31	1" = 50'

2025 NO. 49473
SHEET NO. C9.3



FOR REVIEW
ONLY

YOUR VISION ACHIEVED THROUGH OURS

THIS DRAWING PREPARED AT THE
RALEIGH OFFICE
 5410 Trinity Road, Suite 102 | Raleigh, NC 27607
 TEL 919.866.4951 FAX 919.833.8124 www.timmons.com

DATE		REVISION DESCRIPTION
DATE		

TIMMONS GROUP 
NORTH CAROLINA LICENSE NO. C-1652

FAISON TRACT
ZEBULON, WAKE COUNTY, NORTH CAROLINA
DETAILED LANDSCAPE PLAN (4 OF 5)

These plans and associated documents are the exclusive property of TIMMONS GROUP and may not be reproduced in whole or in part and shall not be used for any purpose whatsoever, inclusive, but not limited to construction, bidding, and/or construction staking without the express written consent of TIMMONS GROUP.



Know what's below.
Call before you dig.


[illegible]

YOUR VISION ACHIEVED THROUGH OURS.


THIS DRAWING PREPARED AT THE
RALEIGH OFFICE
 5410 Trinity Road, Suite 102 | Raleigh, NC 27607
 TEL 919.866.4951 FAX 919.833.8124 www.timmons.com

FOR REVIEW
ONLY


FAISON TRACT ZEBULON, WAKE COUNTY, NORTH CAROLINA DETAILED LANDSCAPE PLAN (5 OF 5)		DATE: 10/21/2005 DESIGNED BY: JLT CHECKED BY: T. COOKS SCALE: 1" = 50'		REVISION DESCRIPTION	
494/73 SHEET NO. CS 5	DATE: 10/21/2005	DESIGNED BY: JLT CHECKED BY: T. COOKS SCALE: 1" = 50'	DATE: 10/21/2005	REVISION DESCRIPTION	DATE: 10/21/2005

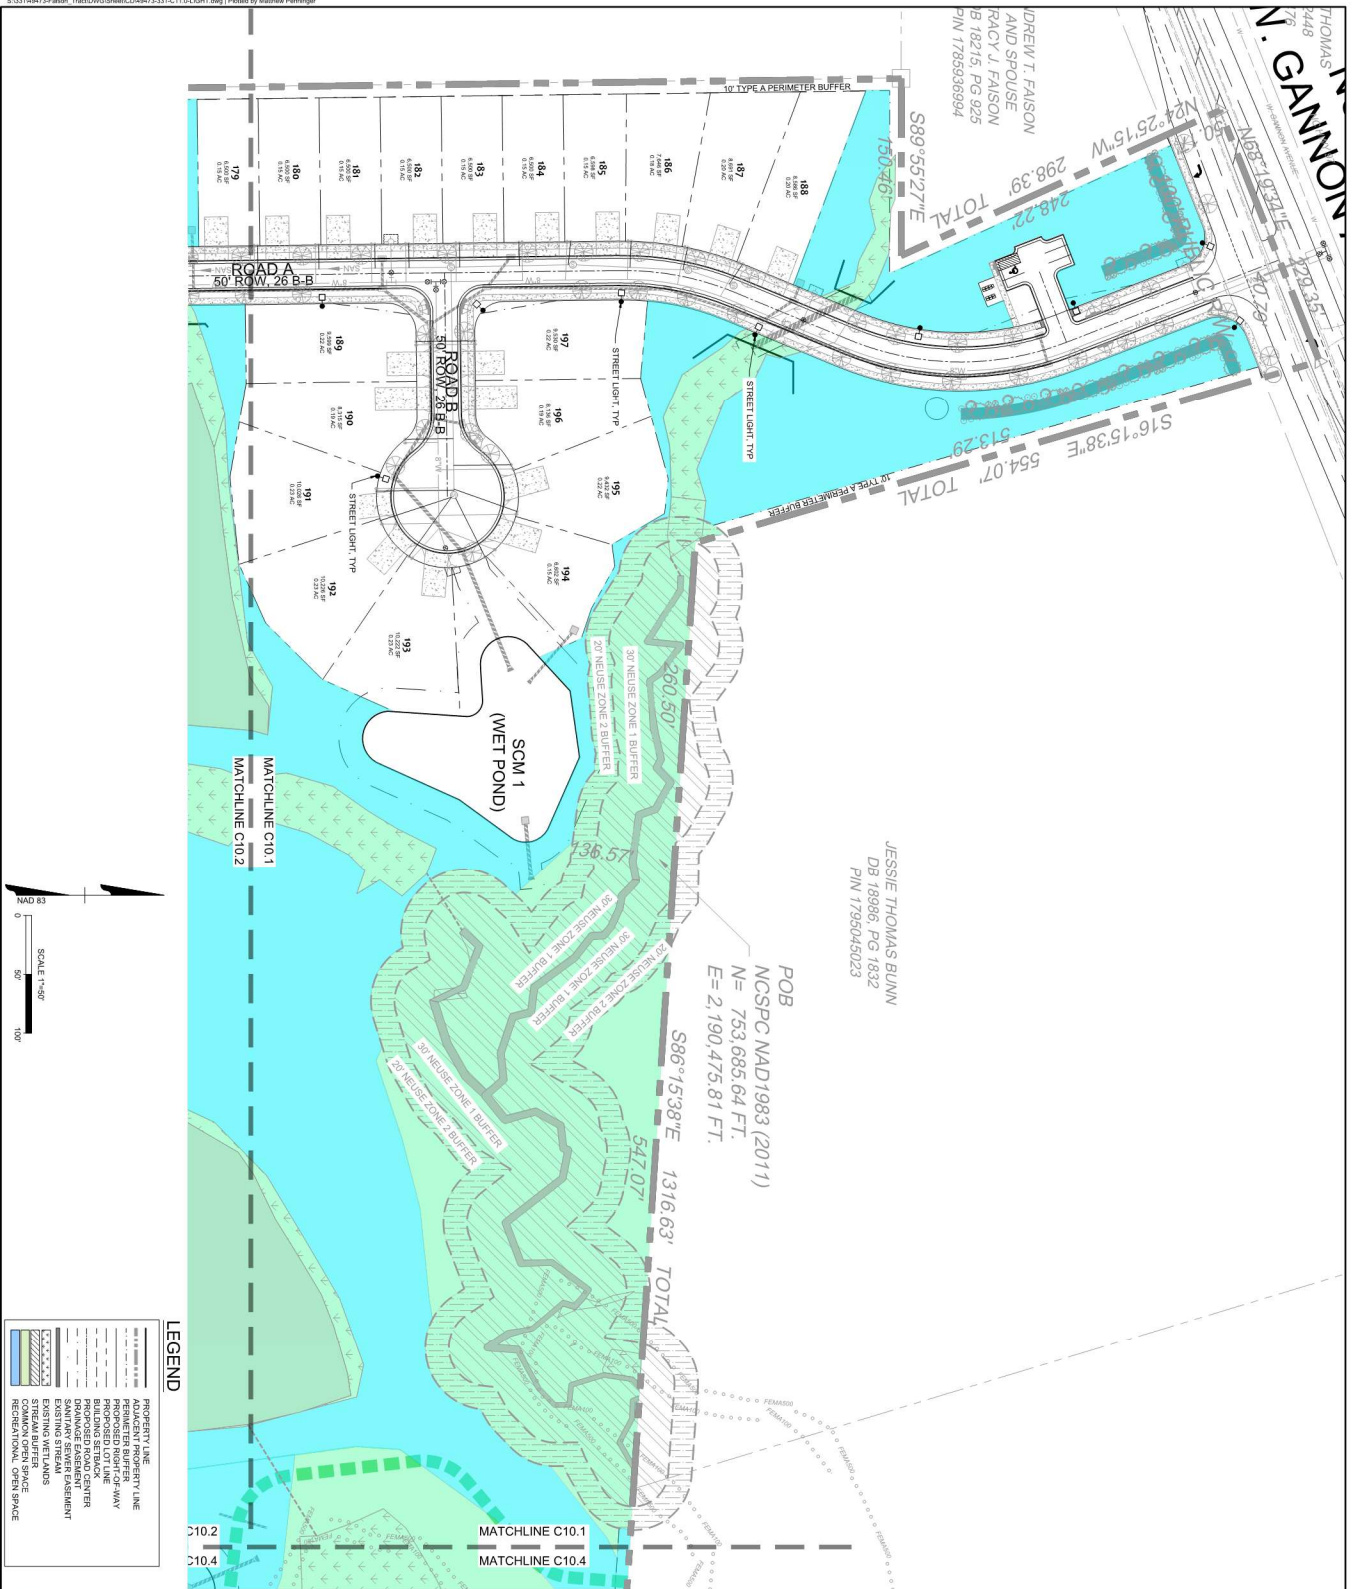[illegible]

										THIS DRAWING PREPARED AT THE RALEIGH OFFICE 5410 Trinity Road, Suite 102 Raleigh, NC 27607 TEL 919.866.4951 FAX 919.833.8124 www.timmons.com										FOR REVIEW ONLY
NORTH CAROLINA LICENSE NO. C-1652										YOUR VISION ACHIEVED THROUGH OURS.										
FAISON TRACT ZEBULON, WAKE COUNTY, NORTH CAROLINA										REVISION DESCRIPTION										
DETAILED LIGHTING PLAN (1 OF 5)										DATE										
SHEET NO. 49473 SHEET TOTAL 101.0										DATE 10/04/2005										
DESIGNED BY JEL CHECKED BY T. CROSS SCALE 1" = 50'										DRAWN BY JEL										

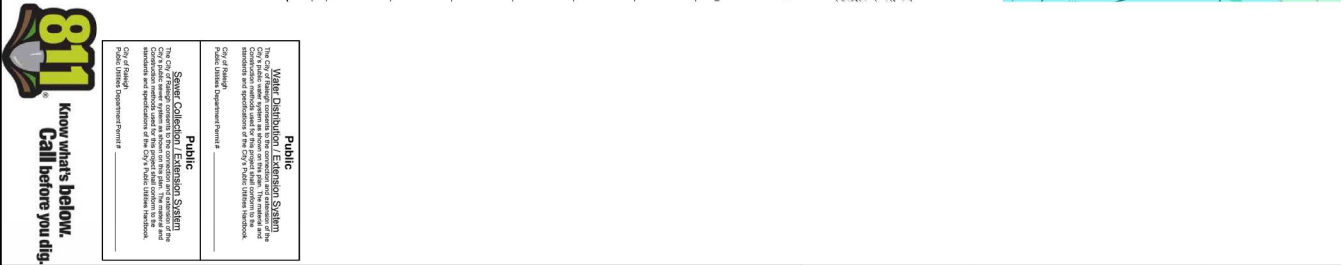

 										YOUR VISION ACHIEVED THROUGH OURS.										THIS DRAWING PREPARED AT THE FAISON OFFICE 5410 Trinity Road, Suite 102 Raleigh, NC 27667 TEL 919.866.4951 FAX 919.833.8124 www.timmons.com										FOR REVIEW ONLY																													
NORTH CAROLINA LICENSE NO. C-1652	
FAISON TRACT ZEBULON, WAKE COUNTY, NORTH CAROLINA	
DETAILED LIGHTING PLAN (2 OF 5)	
JOB NO. 49473										DRAWING BY JH1										CHECKED BY T. CROSS										SCALE 1" = 50'										DATE 10/24/2025										REVISION DESCRIPTION									
SHEET NO. C10.2	

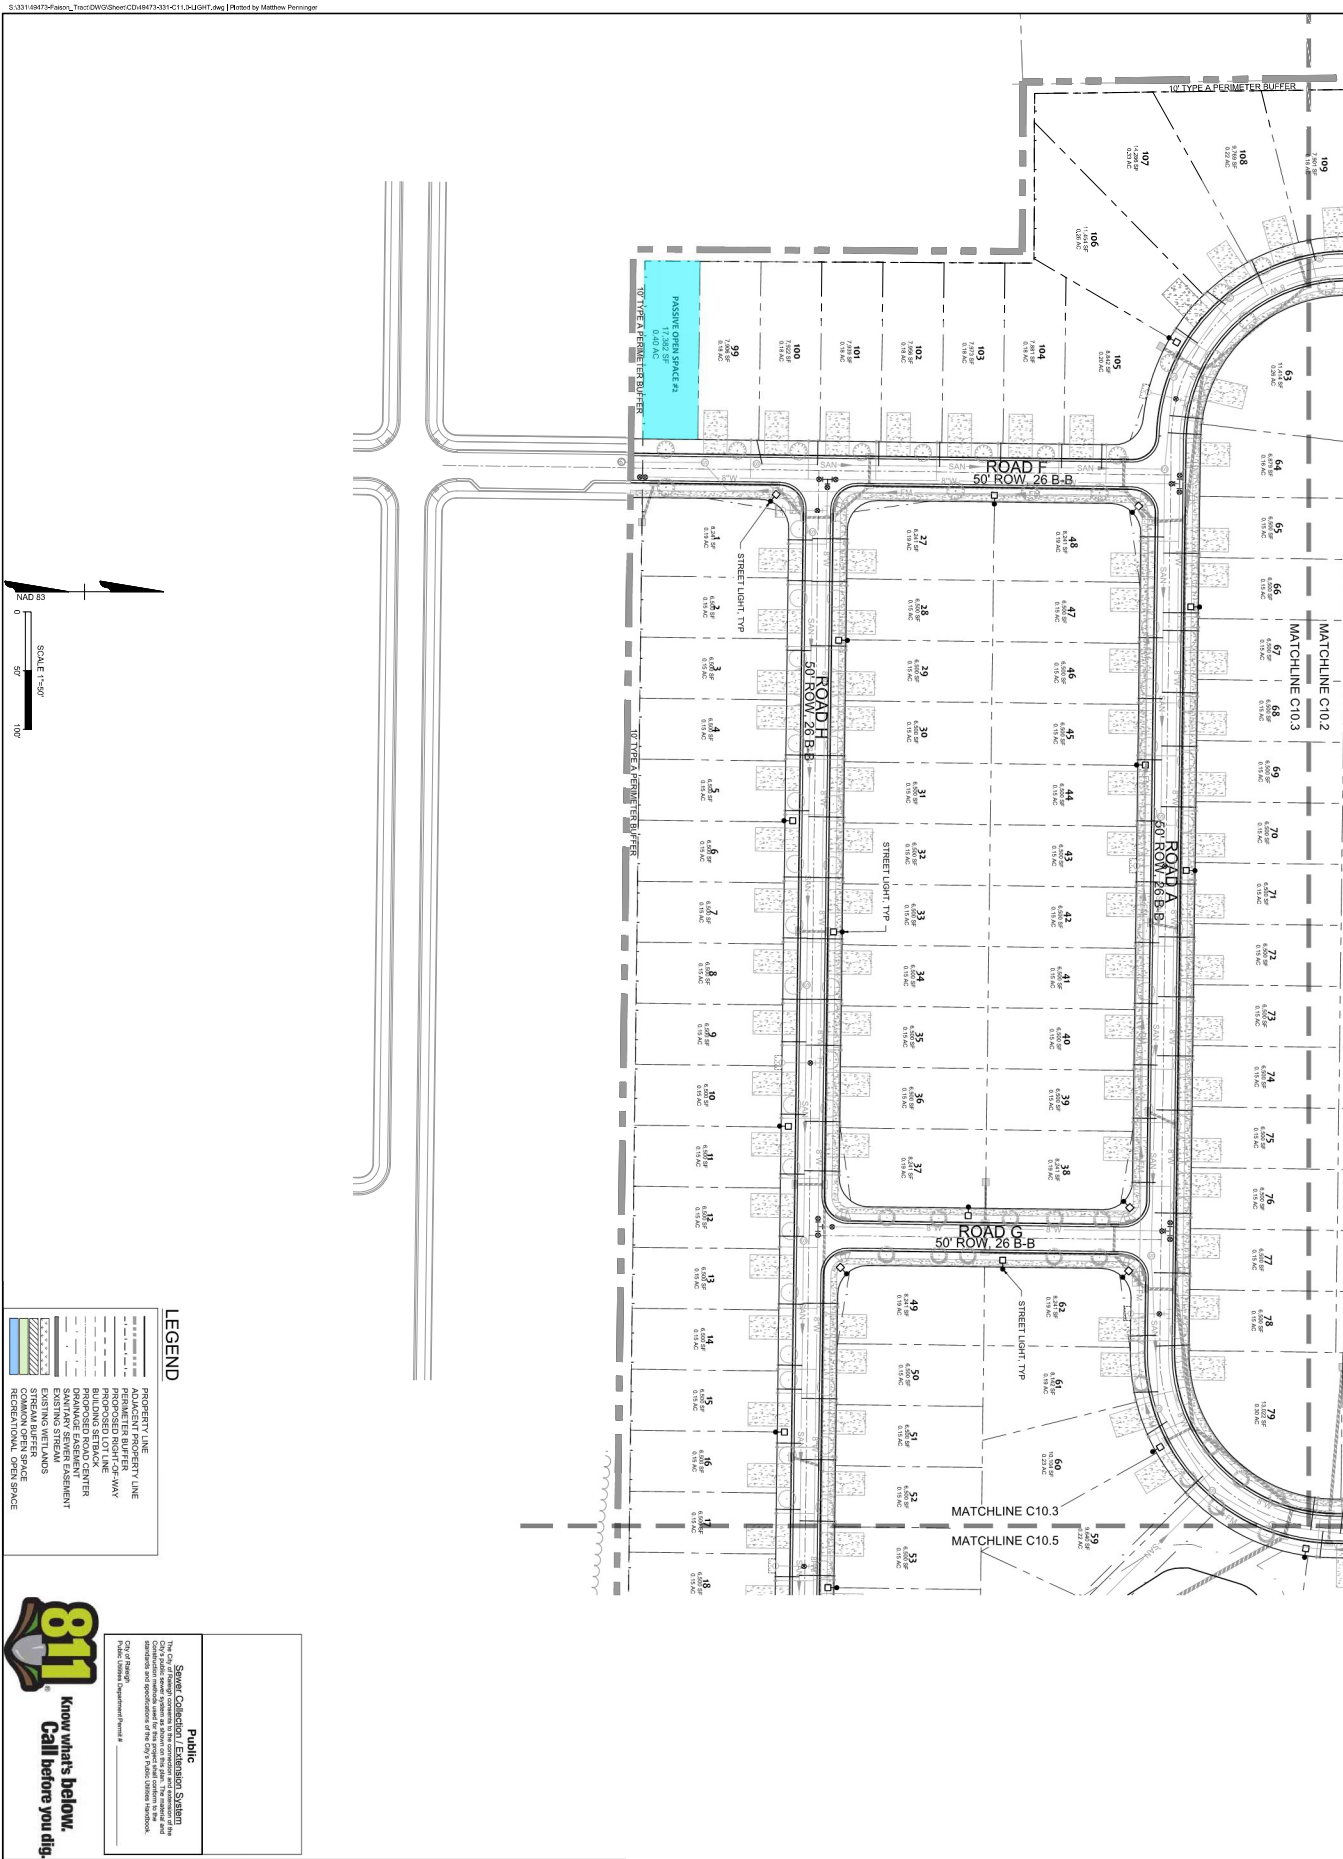

 										YOUR VISION ACHIEVED THROUGH OURS.										THIS DRAWING PREPARED AT THE FAISON OFFICE 5410 Trinity Road, Suite 102 Raleigh, NC 27607 TEL 919-866-4951 FAX 919-833-8124 www.timmons-group.com										FOR REVIEW ONLY
NORTH CAROLINA LICENSE NO. C-1652																														
FAISON TRACT ZEBULON, WAKE COUNTY, NORTH CAROLINA																														
DETAILED LIGHTING PLAN (3 OF 5)																														
SCALE 1" = 50'																														
SHEET NO. C10.3										DATE 10/26/2015										REVISION DESCRIPTION										
DESIGNED BY J311										DRAWING BY J311										DATE										
CHECKED BY T. CROSS										SCALE										DATE										



	PROPERTY LINE
	ADJACENT PROPERTY LINE
	PROPOSED BUFFER
	PROPOSED ROAD-WAY
	PROPOSED LOT LINE
	BUILDING SETBACK
	PROPOSED ROAD CENTER
	DRAINAGE EASEMENT
	SANITARY SEWER EASEMENT
	EXISTING STREAM
	EXISTING WETLANDS
	STREAM BUFFER
	PAVED SPACE
	RECREATIONAL OPEN SPACE



Water Distribution / Public

The City of Rancho considers its development and extension of the water distribution system to be a project that will conform to the Conservation elements used by the project shall conform to the standards and specifications of the City's Public Utilities Handbook.

City of Rancho _____
Public Utilities Department Permit # _____

Sewer Collection / Public

The City of Rancho considers its development and extension of the sewer collection system to be a project that will conform to the Conservation elements used by the project shall conform to the standards and specifications of the City's Public Utilities Handbook.

City of Rancho _____
Public Utilities Department Permit # _____

TIMMONS GROUP 
NORTH CAROLINA LICENSE NO. C-1652

FAISON TRACT


DETAILED LIGHTING PLAN (4 OF 5)















YOUR VISION ACHIEVED THROUGH OURS

DATE	DATE
10/24/2025	
DRAWN BY	

[illegible]

FOR REVIEW
ONLY

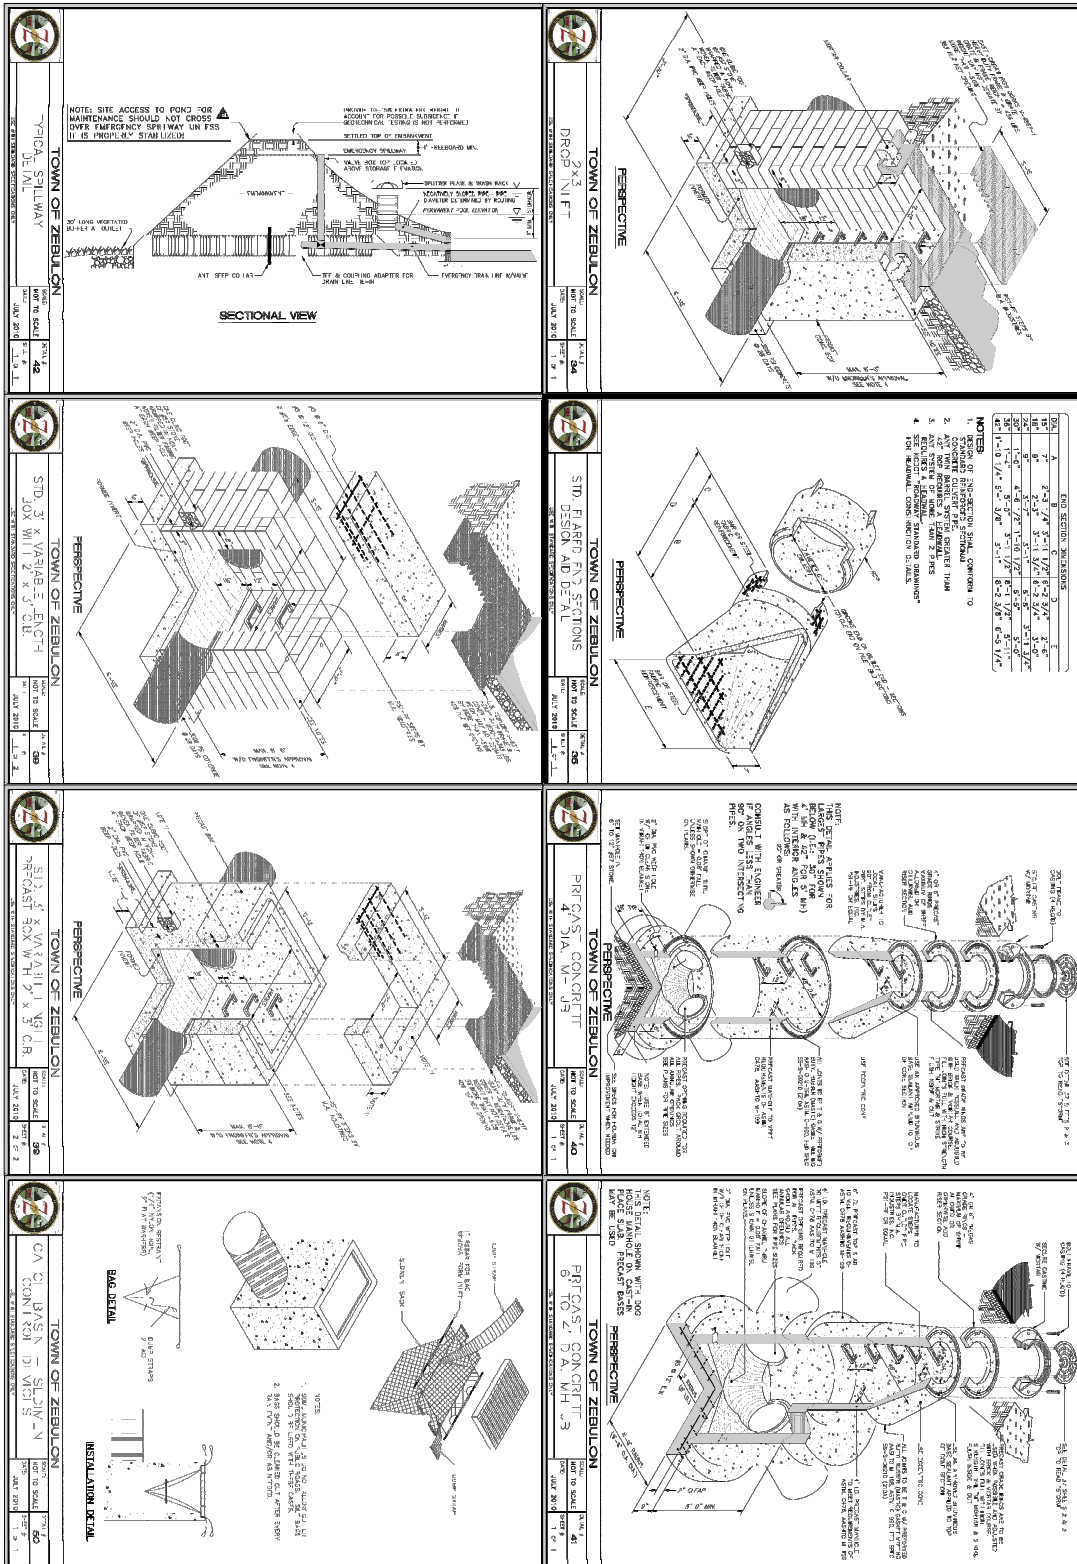

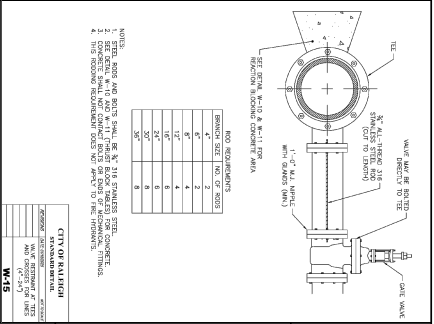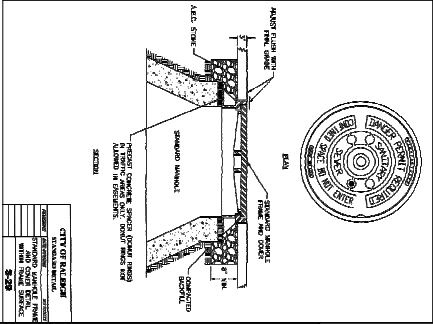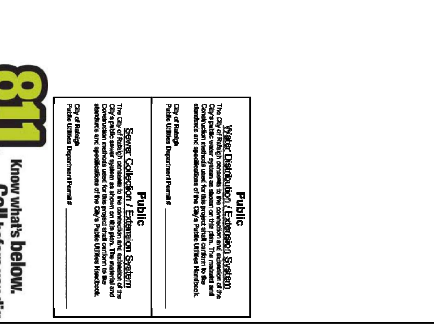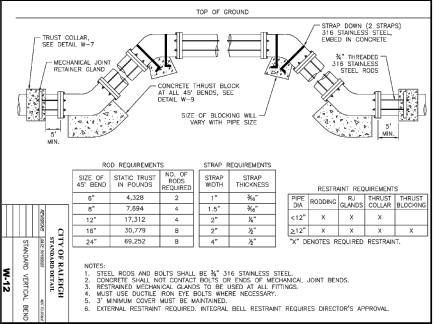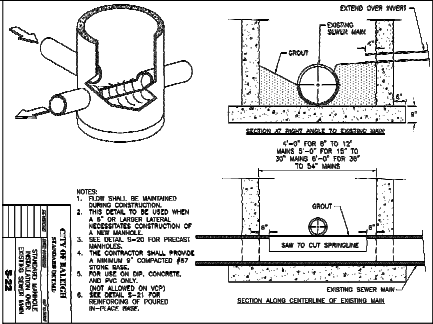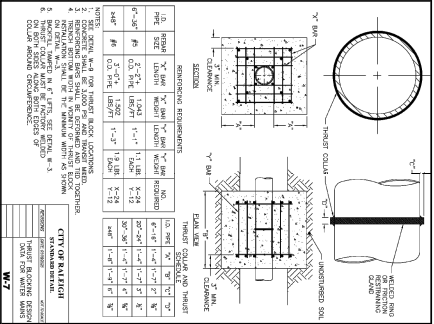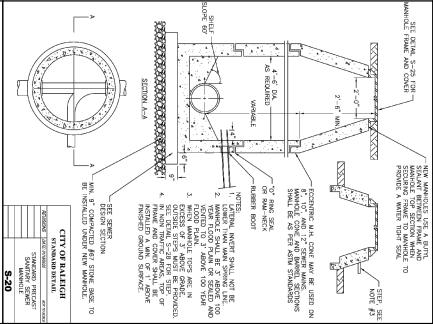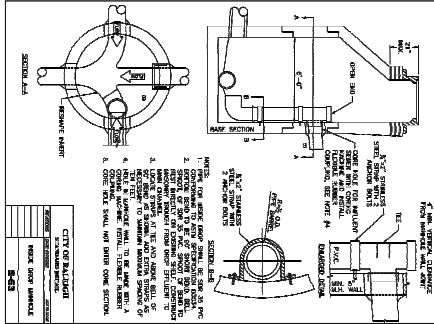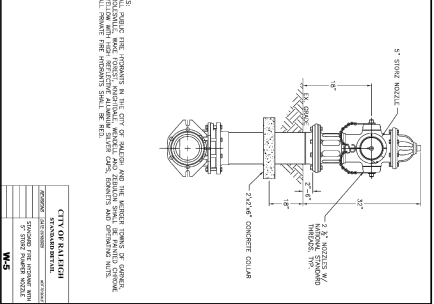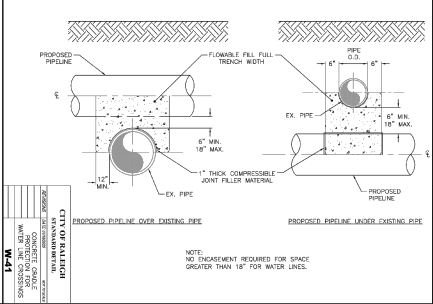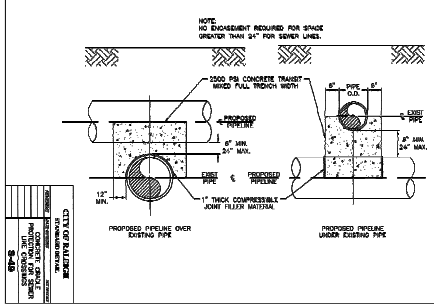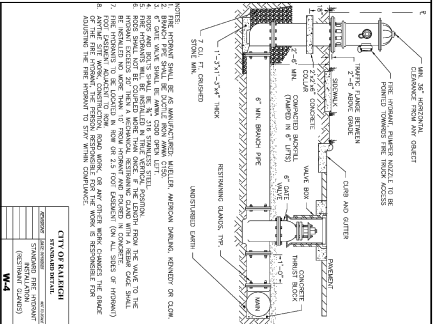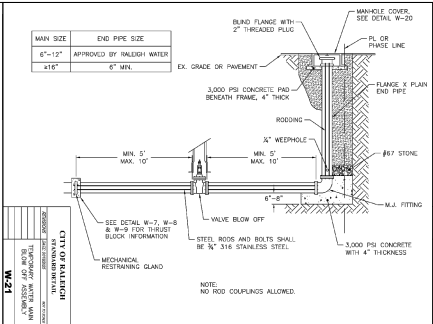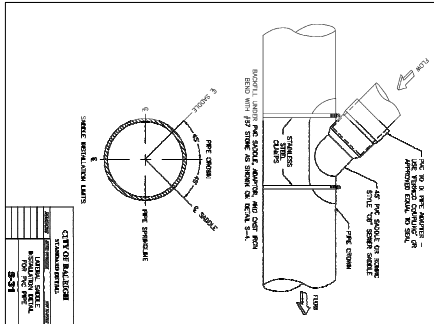

Public
This drawing contains information that is the property of the City of Raleigh. It is to be used for the purpose of providing information to the public. It is not to be used for any other purpose without the express written consent of the City of Raleigh.

Public
This drawing contains information that is the property of the City of Raleigh. It is to be used for the purpose of providing information to the public. It is not to be used for any other purpose without the express written consent of the City of Raleigh.

TIMMONS GROUP

NORTH CAROLINA LICENSE NO. C-1652

FAISON TRACT

ZEBCULON, WAKE COUNTY, NORTH CAROLINA

NOTES AND DETAILS

YOUR VISION ACHIEVED THROUGH OURS.

THIS DRAWING PREPARED AT THE
RALEIGH OFFICE
5419 Trinity Road, Suite 102 | Raleigh, NC 27607
TEL: 919-866-4951 FAX: 919-833-8134 www.timmons.com

DATE		REVISION DESCRIPTION	
10/24/2025	DESIGNED BY		
3/31	CHECKED BY		
	T. CHONGS		

80% NCD

194773

Sheet No.

C12.2

FOR REVIEW ONLY

FAISON TRACT

EROSION & SEDIMENT CONTROL PLAN

TOWN OF ZEBULON, WAKE COUNTY, NORTH CAROLINA

SITE DATA

PROJECT:	FALCON TRACT
ENGINEER:	IMMONS GROUP 2000 W. 10TH AVE. SUITE 102 FALEIGH, NC 27607
	PHONE: 919-552-9271 FAX: 919-552-9586 TOLL FREE: 800-368-5555
	EMAIL: TYLER.CROSS@IMMONS.COM
DEVELOPER:	MR. NAME FALCON RURAL INC. 2826 GLENWOOD AVENUE, SUITE 650 FALEIGH, NC 27608
	PHONE: 919-552-9176 FAX: 919-552-9176 EMAIL: RACOSTA@FALCON.COM
PROPERTY LOCATION:	WEST GANNON AVENUE 1796309323, 1795128608
PROPERTY OWNER:	ANDREW THOMAS FALSON P.O. BOX 827 FALEIGH, NC 27608 R2
EXISTING ZONING:	
PROPOSED USE:	SINGLE FAMILY RESIDENTIAL
TOTAL DEVELOPED TRACT AREA	10.41 AC
TOTAL DISTURBED AREA	27.39 AC

Required Wake County Basin Removal Sequence

- [illegible]

Required Wake County Construction Sequence*

1. Schedule a preconstruction conference with Jeffrey N. Gurne (913-337-8870). Obtain a list of approved contractors and temporary facilities, all fences, edging, barriers or other measures as shown on the approved plan. Clear only as necessary to install these devices. Suspend temporary diversions, barriers and chains immediately after construction.
2. Call Jeffrey N. Gurne (913-337-8870) for an onsite inspection by the Environmental Compliance Unit to obtain a Certificate of Compliance.
3. Consult with the City Engineer as needed. Roughen grade as needed.
4. Install storm sewer, if shown, and protect inlets with stock and guard rail controls, sediment traps or other approved measures as shown on the plan. Begin construction, building, etc.
5. Stabilize bare areas as brought up within grade with vegetation, paving, ditch linings, etc.
6. Stabilize areas of erosion control structures.
7. When construction is complete and all areas are stabilized completely, call Jeffrey N. Gurne (913-337-8870) for an inspection.
8. If the site approved, remove temporary diversions, all fences, sediment basins, etc., and seal all openings with approved materials.
9. When vegetation has become established, call for a final site inspection by Jeffrey N. Gurne. Obtain a Certificate of Completion.

VICINITY MAP



ATTENTION CONTRACTORS

Failure to notify City. Departments in advance of beginning construction, will result in the issuance of monetary fines, and require remediation of any water or sewer facilities not inspected as a result of this notification failure.

Failure to call for inspection. Install a downspout plug, have permitted plans on the job site, or any other violation of City of Raleigh standards will result in a fine and possible exclusion from future work in the City of Raleigh.

EROSION CONTROL, STORMWATER AND FLOODPLAIN MANAGEMENT

APPROVED _____
EROSION CONTROL ☐ S-_____
STORMWATER MGMT. ☐ S-_____
FLOOD STUDY ☐ S-_____
DATE _____

ENVIRONMENTAL CONSULTANT SIGNATURE _____

A HOMEOWNERS ASSOCIATION FROM VIL TOWN AND MARIANA ALL OTHER SPACE PROJECTS AND WILL BE RESPONSIBLE FOR MAINTAINING ALL LANDSCAPING REQUIRED BY TOWN OF ZEBULON UNITED DEVELOPMENT ORDINANCE (UDO).

Sheet List Table

	Sheet Name
EC00	COUNT SHEET
EC01	OVERALL ENRISON CONTROL PLAN - STAGE 1
EC02	ENRISON CONTROL PLAN - STAGE 2
EC03	ENRISON CONTROL PLAN - STAGE 3
EC04	ENRISON CONTROL PLAN - STAGE 4
EC05	ENRISON CONTROL PLAN - STAGE 5
EC06	ENRISON CONTROL PLAN - STAGE 6
EC07	OVERALL ENRISON CONTROL PLAN - STAGE 7
EC08	ENRISON CONTROL PLAN - STAGE 8
EC09	ENRISON CONTROL PLAN - STAGE 9
EC10	ENRISON CONTROL PLAN - STAGE 10
EC100	ENRISON CONTROL PLAN - STAGE 100

SURFACE ROUGHENING NOTES

- [illegible]

City of Memphis City of Memphis Department of Public Works	Public Source: Columbia Information Services The City of Memphis is seeking a vendor to provide a public works maintenance program for the City of Memphis. The vendor will be responsible for the maintenance of the City of Memphis's public works facilities. 
---	---

YOUR VISION ACHIEVED THROUGH OURS

THIS DRAWING PREPARED AT THE
RALEIGH OFFICE
 5410 Trinity Road, Suite 102 | Raleigh, NC 27607
 TEL 919.866.4951 FAX 919.833.8124 www.timmons.com

DRAWN BY 10/24/2025	DATE	REVISION DESCRIPTION
	DATE	

FOR REVIEW
ONLY

TIMMONS GROUP

NORTH CAROLINA LICENSE NO. C-1652

SHEET NO.
49473

FAISON TRACT

ZEBULON, WAKE COUNTY, NORTH CAROLINA

COVER SHEET

DATE
3/27

DESIGNED BY
T. CROSS

SCALE
1" = 500'

These plans and associated documents are the exclusive property of TIMMONS GROUP and may not be reproduced in whole or in part and shall not be used for any purpose whatsoever, inclusive, but not limited to construction, bidding, and/or construction claims without the express written consent of TIMMONS GROUP.

These plans and associated documents are the exclusive property of TIMMONS GROUP and may not be reproduced in whole or in part and shall not be used for any purpose whatsoever, inclusive, but not limited to construction, bidding, and/or construction taking without the express written consent of TIMMONS GROUP.

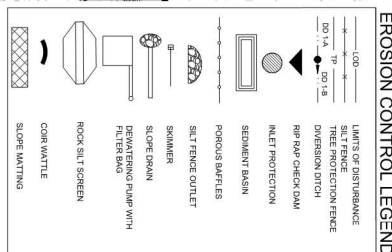
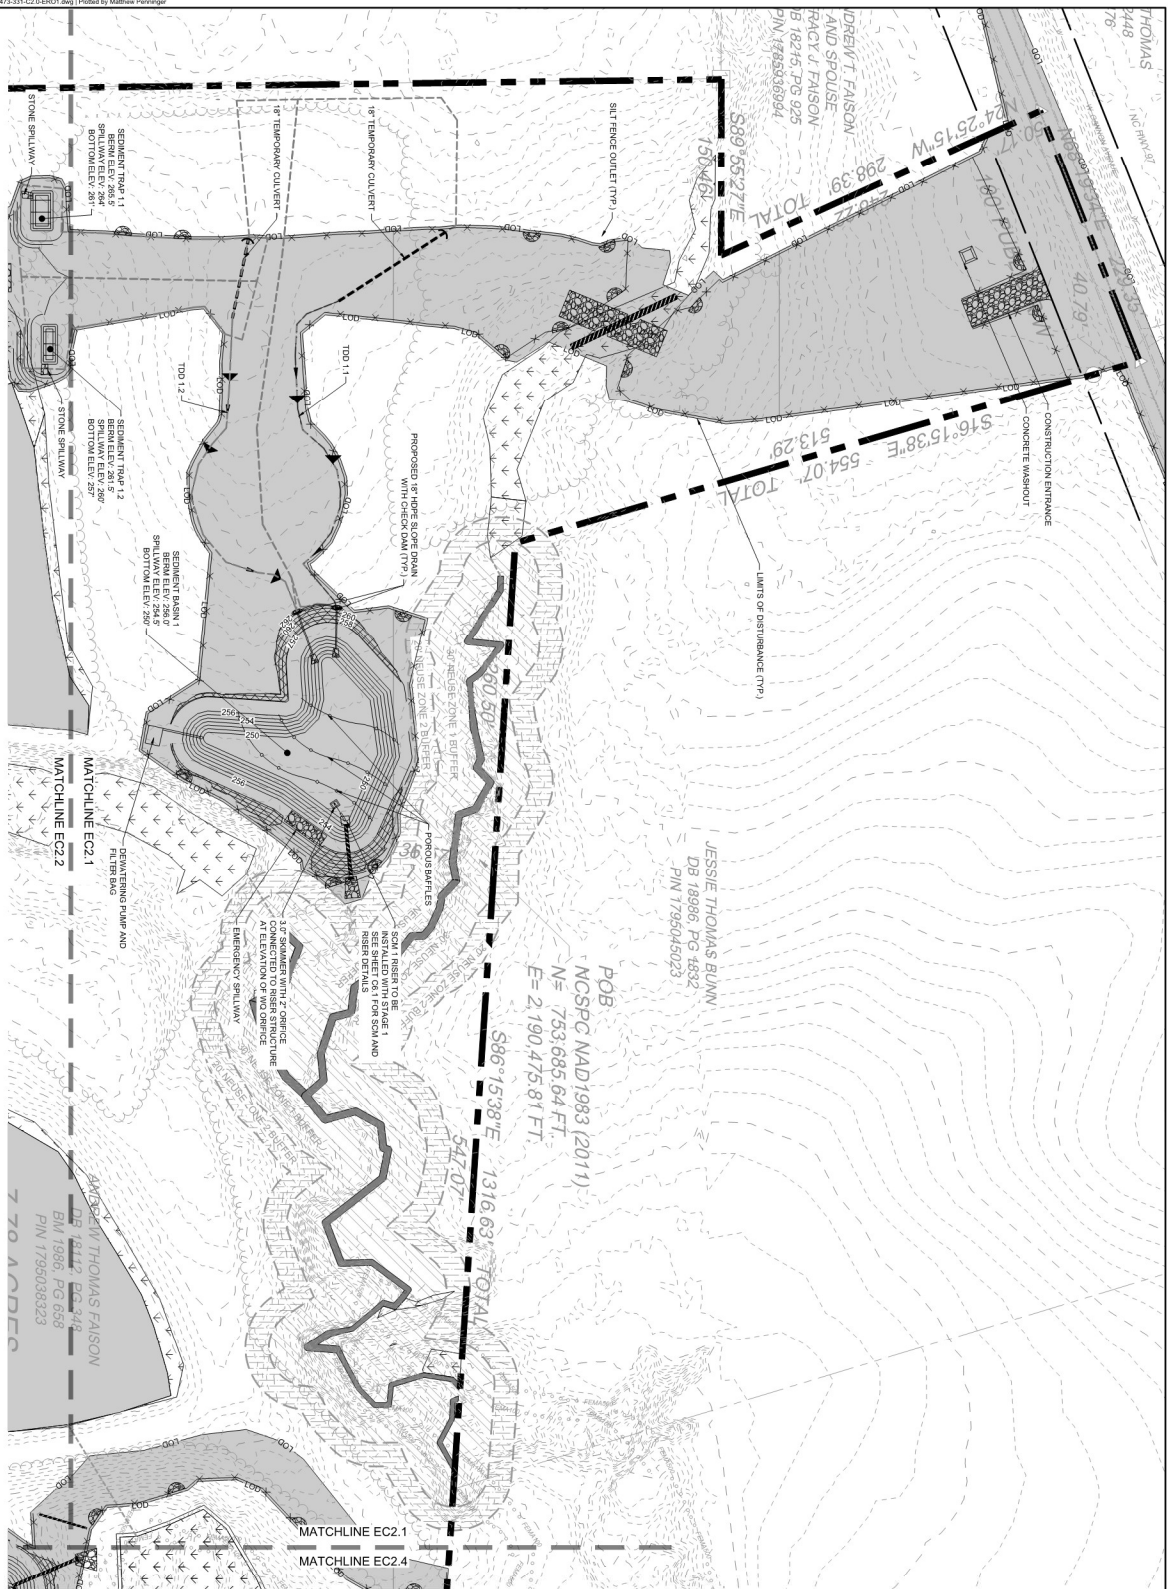


Figure 1 is a map of the study area. It shows a coastline with a small inlet. A scale bar is provided, labeled 'SCALE 1:50', with markings for 0, 50, and 100. A north arrow is also present, labeled 'NAD 83'.

City of Memphis Public Utilities Department Permit # _____	City of Memphis Public Utilities Department Permit # _____
---	---

811
Know what's below.
Call before you dig.

TIMMONS GROUP 
NORTH CAROLINA LICENSE NO. C-1652

YOUR VISION ACHIEVED THROUGH OURS

THIS DRAWING PREPARED AT THE
RALEIGH OFFICE
5410 Trinity Road, Suite 102 | Raleigh, NC 27607
P. 919.866.4051 | FAX 919.833.9134 | www.kimbernichols.com


FOR REVIEW
ONLY

DATE		REVISION DESCRIPTION
DATE		



FAISON TRACT
ZEBULON, WAKE COUNTY, NORTH CAROLINA

EROSION CONTROL PLAN - STAGE 1 (SHEET 1 OF 5)

These plans and associated documents are the exclusive property of TIMMONS GROUP and may not be reproduced in whole or in part and shall not be used for any purpose whatsoever, inclusive, but not limited to, advertising, bidding, and construction, without the written consent of TIMMONS GROUP.

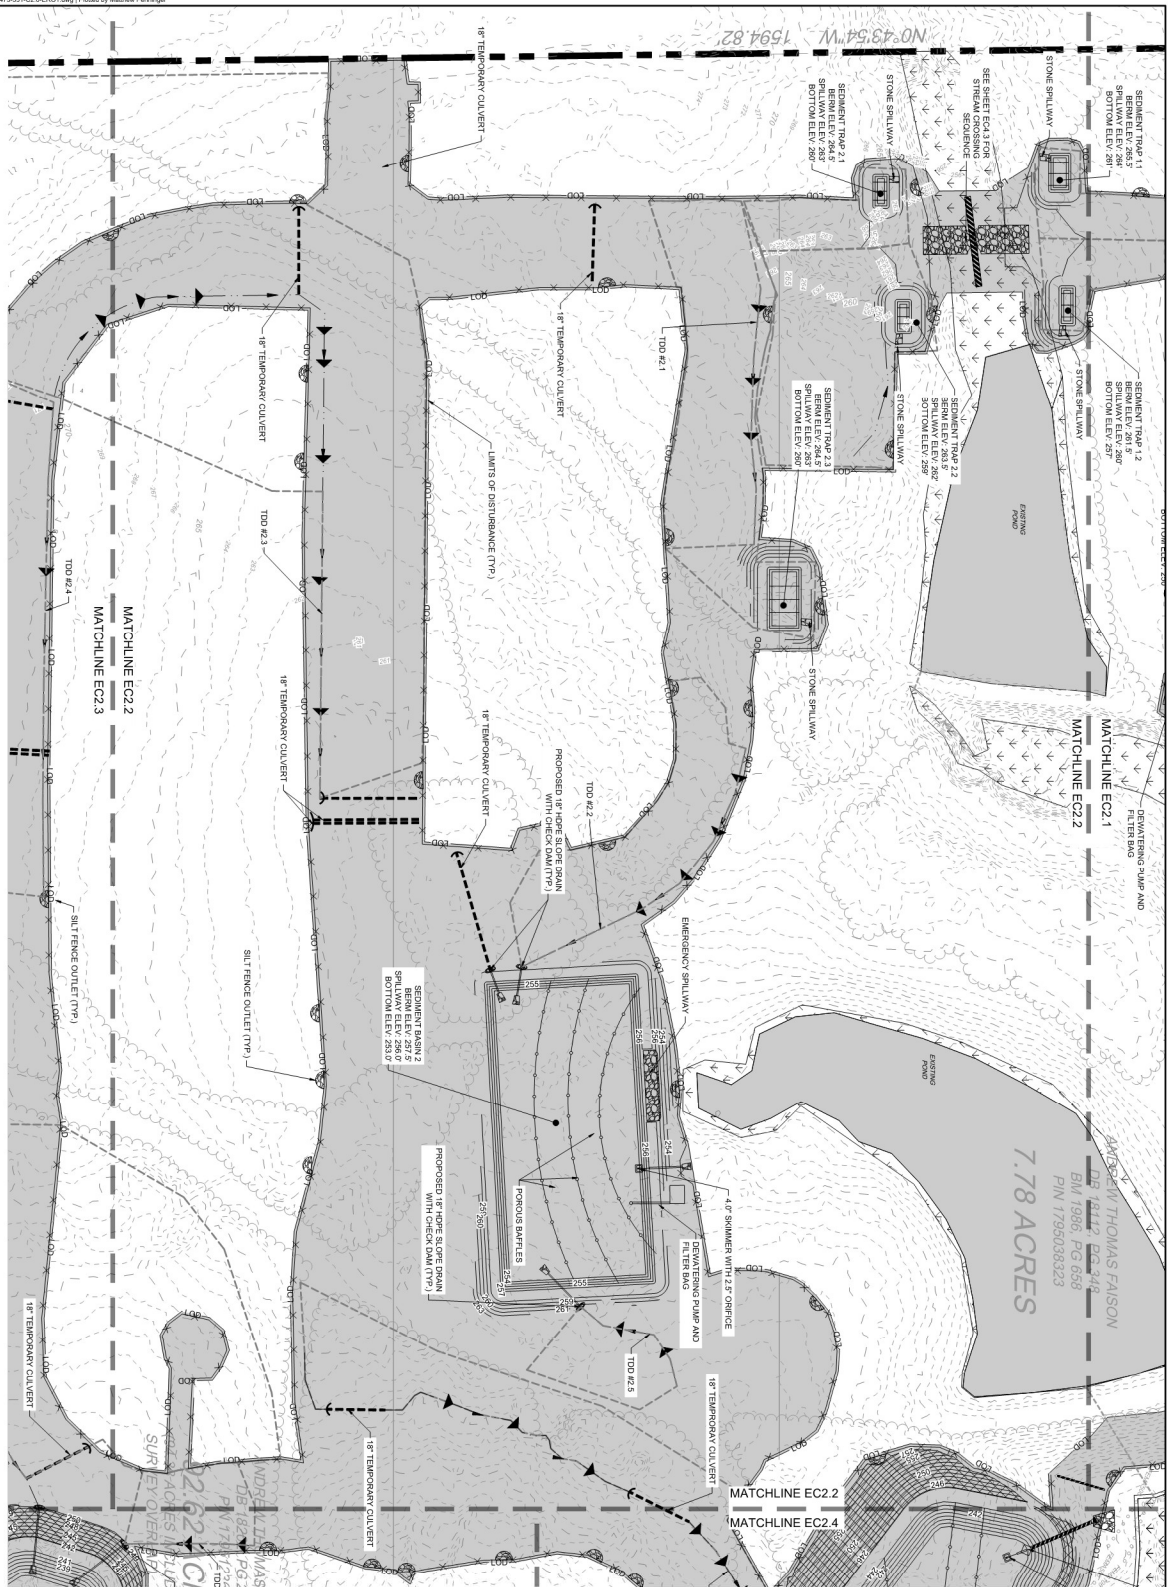

EROSION CONTROL LEGEND

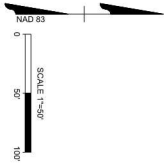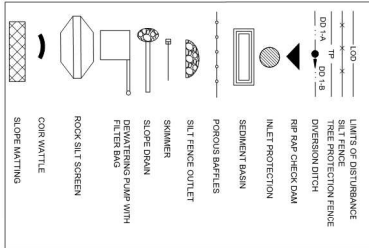

Public

This City of Raleigh contract is for the construction and installation of the erosion control measures shown on this plan. The City of Raleigh is not responsible for the design or construction of the erosion control measures shown on this plan. The City of Raleigh is not responsible for the design or construction of the erosion control measures shown on this plan.

Public

This City of Raleigh contract is for the construction and installation of the erosion control measures shown on this plan. The City of Raleigh is not responsible for the design or construction of the erosion control measures shown on this plan. The City of Raleigh is not responsible for the design or construction of the erosion control measures shown on this plan.



TIMMONS GROUP

NORTH CAROLINA LICENSE NO. C-1652

FAISON TRACT
ZEBULON, WAKE COUNTY, NORTH CAROLINA




EROSION CONTROL PLAN - STAGE 1 (SHEET 2 OF 5)

YOUR VISION ACHIEVED THROUGH OURS.

THIS DRAWING PREPARED AT THE
RALEIGH OFFICE
5410 Trinity Road, Suite 102 | Raleigh, NC 27607
TEL 919.866.4951 FAX 919.833.8124 www.timmons.com

FOR REVIEW
ONLY

DATE	REVISION DESCRIPTION
10/24/2025	
DATE	
DESIGNED BY	J11
CHECKED BY	T. CROOKS
SCALE	1" = 50'
SHEET NO.	49473
PROJECT NO.	EC2.2

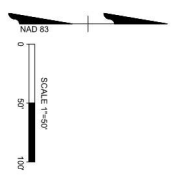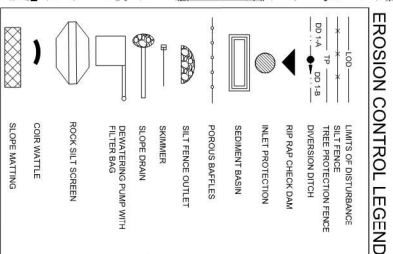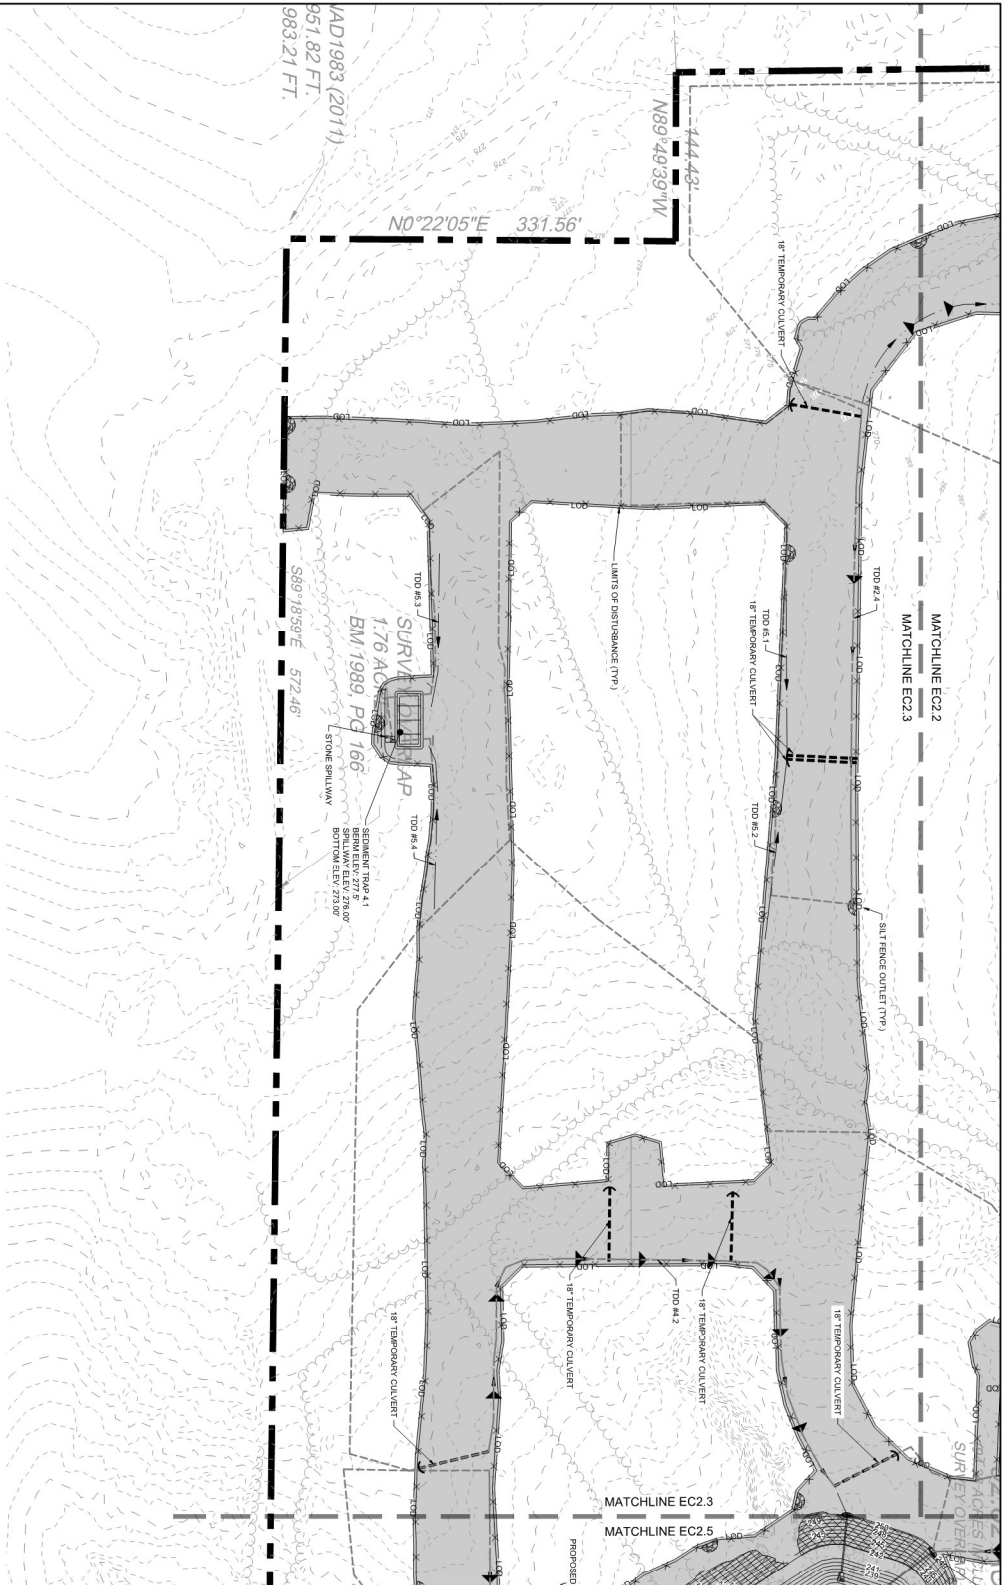

Public
This City of Raleigh Extension System is a public utility and is subject to the provisions of the Raleigh Extension System. The City of Raleigh Extension System is a public utility and is subject to the provisions of the Raleigh Extension System. The City of Raleigh Extension System is a public utility and is subject to the provisions of the Raleigh Extension System.

Private
This City of Raleigh Extension System is a private utility and is subject to the provisions of the Raleigh Extension System. The City of Raleigh Extension System is a private utility and is subject to the provisions of the Raleigh Extension System. The City of Raleigh Extension System is a private utility and is subject to the provisions of the Raleigh Extension System.



TIMMONS GROUP

NORTH CAROLINA LICENSE NO. C-1652

FAISON TRACT
ZEBULON, WAKE COUNTY, NORTH CAROLINA

EROSION CONTROL PLAN - STAGE 1 (SHEET 3 OF 5)

YOUR VISION ACHIEVED THROUGH OURS.

DATE	REVISION DESCRIPTION
10/24/2025	

DESIGNED BY: J31
CHECKED BY: T. CHROSS
SCALE: 1" = 50'


THIS DRAWING PREPARED AT THE
RALEIGH OFFICE
5410 Trinity Road, Suite 102 | Raleigh, NC 27607
TEL 919.866.4951 FAX 919.833.8124 www.timmons.com

FOR REVIEW ONLY

80% NO. 49473

SHEET NO. EC2.3

These plans and associated documents are the exclusive property of TIMMONS GROUP and may not be reproduced in whole or in part and shall not be used for any purpose whatsoever, inclusive, but not limited to construction, bidding, and/or construction staking without the express written consent of TIMMONS GROUP.

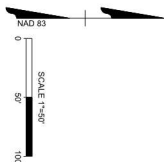


811
Know what's below.
Call before you dig.

FOR REVIEW
ONLY

DATE		REVISION DESCRIPTION
DATE		

FAISON TRACT
ZEBULON, WAKE COUNTY, NORTH CAROLINA
EROSION CONTROL PLAN - STAGE 1 (SHEET 4 OF 5)

These plans and associated documents are the exclusive property of TIMMONS GROUP and may not be reproduced in whole or in part and shall not be used for any purpose whatsoever, inclusive, but not limited to construction, bidding, and/or construction station without the express written consent of TIMMONS GROUP.

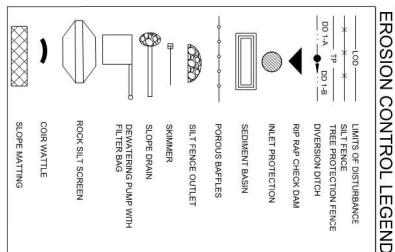

YOUR VISION ACHIEVED THROUGH OURS.

THIS DRAWING PREPARED AT THE
RALEIGH OFFICE
 5410 Trinity Road, Suite 102 | Raleigh, NC 27607
 919.866.4951 FAX 919.833.8124 www.timmons.com

FOR REVIEW
ONLY

TIMMONS GROUP
NORTH CAROLINA LICENSE NO. C-1652

FAISON TRACT
ZEBULON, WAKE COUNTY, NORTH CAROLINA

EROSION CONTROL PLAN - STAGE 1 (SHEET 5 OF 5)

These plans and associated documents are the exclusive property of TIMMONS GROUP and may not be reproduced in whole or in part and shall not be used for any purpose whatsoever, inclusive, but not limited to construction, bidding, and/or construction staking without the express written consent of TIMMONS GROUP.

811
Know what's **below.**
Call before you dig

City of Raleigh Public Utilities Department/Personnel #	The City of Raleigh continues to be concerned and cautious of the potential for contamination of the water supply by the use of Consumer Products and is seeking to develop a water conservation program for its residents and specifications of the City's Public Utilities hardware.
City of Raleigh Public Utilities Department/Personnel #	The City of Raleigh continues to be concerned and cautious of the potential for contamination of the water supply by the use of Consumer Products and is seeking to develop a water conservation program for its residents and specifications of the City's Public Utilities hardware.

JOB NO.	49473
SHEET NO.	EC2.5

CHARTERED ACCOUNTANTS

SITE AREA DESCRIPTION	STABILIZATION TIME FRAME	STABILIZATION TIME FRAME EXCEPTIONS
PERMANENT Dikes, SWALES, DITCHES AND SLOPES	7 DAYS	NONE
NEGATIVE SLOPE WITH WATER (4:1)	7 DAYS	NONE
SLOPES STEEPER THAN 3:1	7 DAYS	IF SLOPES ARE 10' OR LESS IN LENGTH AND ARE NOT STEEPER THAN 2:1, 14 DAYS ALLOWED
SLOPES 3:1 OR FLATTER	14 DAYS	70 FEET IN LENGTH THAN 50 FEET IN LENGTH (NONE EXCEPT PERIMETERS AND ROW ZONES)

EXTENSIONS OF TIME MAY BE APPROVED BY THE PERMITTING AGENCY UNDER THE FOLLOWING CONDITIONS

THAT HAVE COMPLIANCE IMPRACTICABLE. (SECTION II.32(B))

[illegible]

1. Schedule the meeting with the Environmental Impact Officer (consultant) to determine if a team can be assembled. Initial staff meeting or other temporary sessions may be required.
2. Remove the team from the assessment, discussion, decision. If a better type of team is needed, postpone this operation at this time. Final plans are not yet developed.
3. Assemble the team. Consider the following:
 - a. team composition, size, mix, and regular call times
 - b. team responsibilities
 - c. team meetings
4. Initial meeting: discuss initial test specimens as required on the first session.
5. When the fully selected, full Environmental Impact Officer's report for approval is received, the team can be assembled. The team can be used to:
 - a. review the Environmental Impact Officer's report
 - b. discuss the Environmental Impact Officer's report
 - c. discuss the Environmental Impact Officer's report
SLOPES	NAG MATTING TYPE
>1:1	C125
2:1-1:1	SC150
3:1-2:1	S150
4:1-3:1	S75

NOTE

TOP OF SLOPE AS NECESSARY WHEN SITE IS BROUGHT TO FINISHED GRADE IN STAGE 2

811
Know what's below.
Call before you dig.

[illegible]

TIMMONS GROUP 
NORTH CAROLINA LICENSE NO. C-1652

YOUR VISION ACHIEVED THROUGH OURS

THIS DRAWING PREPARED AT THE
RALEIGH OFFICE
 5410 Trinity Road, Suite 102 | Raleigh, NC 27607
 TEL 919.866.4951 FAX 919.833.8124 www.timmons.com

FOR REVIEW
ONLY

SHEET NO. EC3.0		JOB NO. 49473		FAISON TRACT ZEBULON, WAKE COUNTY, NORTH CAROLINA		REVISION DESCRIPTION	
				OVERALL EROSION CONTROL PLAN - STAGE 2		DATE 10/24/2025	
				DESIGNED BY JAL		DATE 10/24/2025	
				CHECKED BY T. OVERALL		DATE 10/24/2025	
				SCALE 1" = 150'		DATE 10/24/2025	

Public The City of Raleigh consents to the connection and extension of the sewer collection system to the site shown on the attached map. The Connection methods used for this project shall conform to the standards and specifications of the City's Utilities Handbook. City of Raleigh Public Utilities Department Permit # _____	Public The City of Raleigh consents to the connection and extension of the sewer collection system to the site shown on the attached map. The Connection methods used for this project shall conform to the standards and specifications of the City's Utilities Handbook. City of Raleigh Public Utilities Department Permit # _____
--	--

FOR REVIEW
ONLY

[illegible]

These plans and associated documents are the exclusive property of TIMMONS GROUP and may not be reproduced in whole or in part and shall not be used for any purpose whatsoever, inclusive, but not limited to construction, bidding, and/or construction staking without the express written consent of TIMMONS GROUP.

TEMP SLOPE DRAIN TO BE RELOCATED TO TOP OF SLOPE AS NECESSARY WHEN SITE IS BROUGHT TO FINISHED GRADE IN STAGE 2	
SLOPES > 1:1 2:1 - 1:1 3:1 - 2:1 4:1 - 3:1 NOTE	NAG MATTING TYPE C125 SC160 SI650 S75

NOIE

TEMP SLOPE DRAIN TO BE RELOCATED TO TOP OF SLOPE AS NECESSARY WHEN SITE IS BROUGHT TO FINISHED GRADE IN STAGE 2



**Know what's below.
Call before you dig**

City of Raleigh Public Utilities Department	Water Distribution / Extension System The City of Raleigh contains its own water and wastewater treatment plants. The City of Raleigh is responsible for the design, construction, maintenance and operation of the City's Public Utilities Water Distribution and Extension System. The City of Raleigh is responsible for the design, construction, maintenance and operation of the City's Public Utilities Water Distribution and Extension System.
City of Raleigh Public Utilities Department	Public Sewer Collection / Extension System The City of Raleigh contains its own sewer and wastewater treatment plants. The City of Raleigh is responsible for the design, construction, maintenance and operation of the City's Public Utilities Sewer Collection and Extension System. The City of Raleigh is responsible for the design, construction, maintenance and operation of the City's Public Utilities Sewer Collection and Extension System.

Public

Water Distribution / Extension System

City's public water system as shown. Construction methods used for this

standards and specifications of the

City of Raleigh
Public Utilities Department Permit #

1019

Pu

Sewer Collection

City's public sewer system as shown. Construction methods used for this

standards and specifications of the

City of Raleigh
Public Utilities Department/Permits

Source: *U.S. Census Bureau, Current Population Reports, 1990*

3

Know v



1

EROSION CONTROL LEGEND

YOUR VISION ACHIEVED THROUGH OUR

THIS DRAWING PREPARED AT THE
RALEIGH OFFICE
5410 Trinity Road, Suite 102 | Raleigh, NC 27607


FOR REVIEW
ONLY

TIMMONS GROUP 

FAISON TRACT

ZEBULON, WAKE COUNTY, NORTH CAROLINA


EROSION CONTROL PLAN - STAGE 2 (SHEET 2 OF 3)

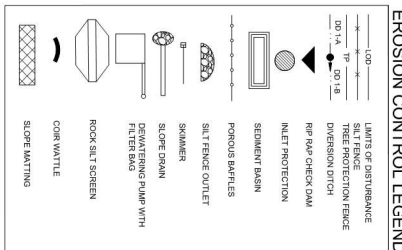

NAG STRAW BLANKET MATTING TYPES	
SLOPES	NAG MATTING TYPE
> 1:1	C125
2:1 - 1:1	SC150
3:1 - 2:1	S150
4:1 - 3:1	S75

TEMP SLOPE DRAIN TO BE RELOCATED TO TOP OF SLOPE AS NECESSARY WHEN SITE IS BROUGHT TO FINISHED GRADE IN STAGE 2

SITE AREA DESCRIPTION	STABILIZATION TIME FRAME	STABILIZATION TIME FRAME EXCEPTIONS
PERMETER DIKES, SWALES, DITCHES AND SLOPES	7 DAYS	NONE
HIGH QUALITY SLOPES (FLAT) ZONES	7 DAYS	NONE
SLOPES STEEPER THAN 3:1	7 DAYS	IF SLOPES ARE 10' OR LESS IN LENGTH AND ARE NOT STEEPER THAN 2:1, 14 DAYS ALLOWED
FLATERS 3:1 OR FLOTER	14 DAYS	70 DAYS FOR SLOPES GREATER THAN 50 FEET IN LENGTH
ANY OTHER AREAS WITH SLOPES FLATTER THAN 4:1	14 DAYS	NONE (EXCEPT FOR PERMETERS AND HOW ZONES)
* EXTENSIONS OF TIME MAY BE APPROVED BY THE PERMITTING AGENCY BASED ON WEATHER OR OTHER SITE SPECIFIC CONDITIONS THAT MAY COMPLICATE IMPLEMENTATION. (SECTION 102(b)(1))		

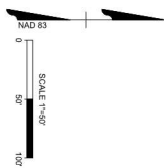

Public The City of Raleigh contains its connector and extension for the Water Distribution / Extension System in the _____ and _____ water service areas. The connector and extension is used in this report that conforms to the standards and specifications of the City's Public Utilities Handbook. City of Raleigh _____ Public Utilities Department/Person _____	Public The City of Raleigh contains its connector and extension for the Storm Collection / Extension System in the _____ and _____ water service areas. The connector and extension is used in this report that conforms to the standards and specifications of the City's Public Utilities Handbook. City of Raleigh _____ Public Utilities Department/Person _____
--	--

TIMMONS GROUP 
NORTH CAROLINA LICENSE NO. C-1652

YOUR VISION ACHIEVED THROUGH OURS

THIS DRAWING PREPARED AT THE
RALEIGH OFFICE
 5410 Trinity Road, Suite 102 | Raleigh, NC 27607
 TEL 919.866.4951 FAX 919.833.8124 www.timmons.com

FOR REVIEW
ONLY

FAISON TRACT
ZEBULON, WAKE COUNTY, NORTH CAROLINA
EROSION CONTROL PLAN - STAGE 2 (SHEET 3 OF 5)

These plans and associated documents are the exclusive property of TIMMONS GROUP and may not be reproduced in whole or in part and shall not be used for any purpose whatsoever, inclusive, but not limited to, construction, bidding, and/or construction staging without the express written consent of TIMMONS GROUP.

SITE AREA DESCRIPTION	STABILIZATION TIME FRAME	STABILIZATION TIME FRAME EXCEPTIONS
PERMETER DIKES, SLOPES AND SLOPES ZONES	7 DAYS	NONE
HIGH-QUALITY WATER (HOW)	7 DAYS	NONE
SLOPES STEEPER THAN 3:1	7 DAYS	IF SLOPES ARE 10' OR LESS IN LENGTH AND ARE NOT STEEPER THAN 2:1, 14 DAYS ALLOWED
SLOPES 3:1 OR FLATTER	14 DAYS	7 DAYS FOR SLOPES GREATER THAN 50 FEET IN LENGTH
ANY OTHER AREAS FLATTER THAN 4:1	14 DAYS	NONE (EXCEPT FOR PERMETERS AND NON ZONES)

* EXTENSIONS OF TIME MAY BE APPROVED BY THE PERMITTING AUTHORITY BASED ON WEATHER OR OTHER SITE-SPECIFIC CONDITIONS THAT MAKE COMPLIANCE IMPRACTICABLE. (SECTION 11B(2)(B))

SLOPE MATING	CORE WATTLE	ROCK SUT SCREEN				POROUS BATHLES SILT FENCE OUTLET	SEDIMENT BASIN	INLET PROTECTION	RIP RAP CHECK DAM
			SLOPE DRAIN	SKIMMER				DIVERSION DITCH	TREE PROTECTION FENCE
			FILTER BAG					LIMIT OF DISTURBANCE	SALT FENCE

Public

Water Distribution/Extension System

The City of Albany considers the construction and extension of the water distribution system to be a project that is not in the public interest. The City's Water Distribution/Extension System is a public utility. The City of Albany considers the construction and extension of the water distribution system to be a project that is not in the public interest. The City's Water Distribution/Extension System is a public utility.

City of Albany _____

Public Utilities Department/Final _____

Public

Water Distribution/Extension System

The City of Albany considers the construction and extension of the water distribution system to be a project that is not in the public interest. The City's Water Distribution/Extension System is a public utility. The City of Albany considers the construction and extension of the water distribution system to be a project that is not in the public interest. The City's Water Distribution/Extension System is a public utility.

City of Albany _____

Public Utilities Department/Final _____

NAG STRAW BLANKET MATTING TYPES	
SLOPES	NAG MATTING TYPE
>1:1	C125
2:1 - 1:1	SC150
3:1 - 2:1	S150
4:1 - 3:1	S75

NOTE

NOTE

TEMP SLOPE DRAIN TO BE RELOCATED TO TOP OF SLOPE AS NECESSARY WHEN SITE BROUGHT TO FINISHED GRADE IN STAGE 2



FOR REVIEW
ONLY

YOUR VISION ACHIEVED THROUGH OURS

THIS DRAWING PREPARED AT THE
RALEIGH OFFICE
 5410 Trinity Road, Suite 102 | Raleigh, NC 27607
 919.866.4951 FAX 919.833.8124 www.timmons.com

TIMMONS GROUP 
NORTH CAROLINA LICENSE NO. C-1652

FAISON TRACT
ULON, WAKE COUNTY, NORTH CAROLINA



EROSION CONTROL PLAN - STAGE 2 (SHEET 4 OF 5)

These plans and associated documents are the exclusive property of TIMMONS GROUP and may not be reproduced in whole or in part and shall not be used for any purpose whatsoever, inclusive, but not limited to construction, bidding, and/or construction station without the express written consent of TIMMONS GROUP.



NAG STRAW BLANKET MATTING TYPES	
SLOPES	NAG MATTING TYPE
2:1 - 1:1	G125
3:1 - 2:1	S150
4:1 - 3:1	S75

NOTE
TEMP SLOPE DRAIN TO BE RELOCATED TO TOP OF SLOPE AS NECESSARY WHEN SITE IS BROUGHT TO FINISHED GRADE IN STAGE 2

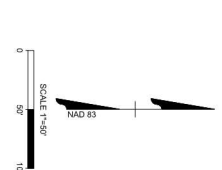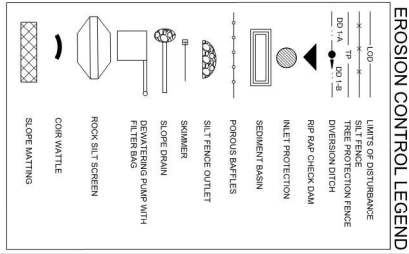

Public
This City of Raleigh contract is the property of the City of Raleigh and is loaned to the Contractor for use only. It is not to be reproduced, stored in a retrieval system, or transmitted in any form or by any means, electronic, mechanical, photocopying, recording, or by any information storage and retrieval system, without the prior written permission of the City of Raleigh. The City of Raleigh is not responsible for any errors or omissions in this drawing. Public Utility Department/Personnel

Public
This City of Raleigh contract is the property of the City of Raleigh and is loaned to the Contractor for use only. It is not to be reproduced, stored in a retrieval system, or transmitted in any form or by any means, electronic, mechanical, photocopying, recording, or by any information storage and retrieval system, without the prior written permission of the City of Raleigh. The City of Raleigh is not responsible for any errors or omissions in this drawing. Public Utility Department/Personnel



TIMMONS GROUP

NORTH CAROLINA LICENSE NO. C-1652





YOUR VISION ACHIEVED THROUGH OURS.

THIS DRAWING PREPARED AT THE
RALEIGH OFFICE
5410 Trinity Road, Suite 102 | Raleigh, NC 27607
TEL 919-866-4751 FAX 919-833-8124 www.timmons.com

FOR REVIEW
ONLY

FAISON TRACT		EROSION CONTROL PLAN - STAGE 2 (SHEET 5 OF 5)	
ZEBULON, WAKE COUNTY, NORTH CAROLINA			
JOB NO. 49473		DATE 10/24/2025	
SHEET NO. EC3.5		DESIGNED BY J11	
		CHECKED BY T. CHOWS	
		SCALE 1" = 50'	

This plan and associated documents are the exclusive property of TIMMONS GROUP and may not be reproduced in whole or in part and shall not be used for any purpose whatsoever, including, but not limited to, construction, bidding, and/or construction staking without the express written consent of TIMMONS GROUP.

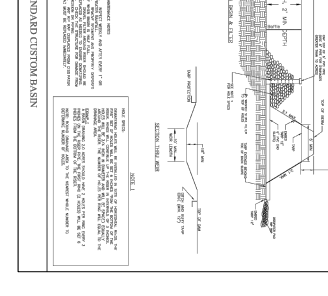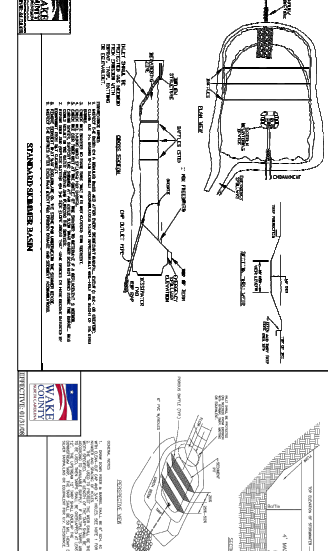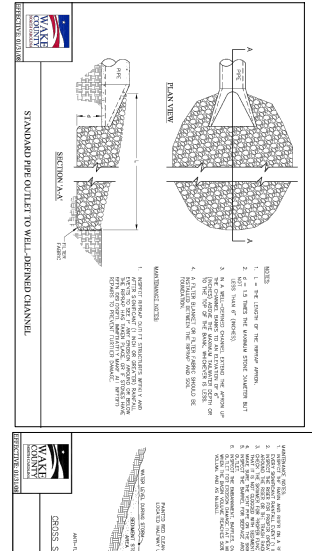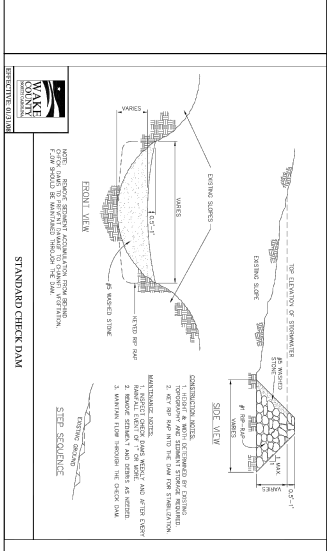

STOCKPILE MAINTENANCE REQUIREMENTS

2. Contact NCEQ – Railway Regional Office (919) 791-4200 to determine the despatching implications. At *least* a *Dispatch Order to Beginning Despatching Activity* and Email to NCEQ/RRO contact person and copy Environmental Consultant that need you on file. The email should include: Name of the person who is the contact person for the project, Name of the project, Location (city/town), Environmental Consultant Name, and address the following (please use for conversion, Bilsland's e-dispatching method, and if all other necessary info from Part II, Section G, Item 4 of the NCEQ: <http://www.nceq.com/rapid-response/submitting-enclosures>)
3. After receiving positive confirmation from NCEQ/DEMR that you may remove the train OR on 2 May 11, whichever is sooner, Remove Banded and/or Banded and/or Banded and/or Banded and/or Banded and/or Banded perform this operation at this location. Fine grade used in preparation to seeding.

- [illegible]



Figure 6.6b: Scar stepping cut slopes (modified from VA SWCC).



Figure 6.03e Growing slopes (modified from Va. SWCC)

For Shoulders, Side Ditches, Slopes (3:1 to 2:1)

NPDES Stormwater Discharge Permit for Construction Activities (NCGO1 - 4/1/19),
NCDEQ/Division of Energy, Mineral and Land Resources

Section 1: Personal Information Name: _____ Address: _____ City: _____ State: _____ Zip: _____ Phone: _____ E-mail: _____		Section 2: School Information School Name: _____ Address: _____ City: _____ State: _____ Zip: _____ Phone: _____	
1. How long have you been in the United States? ☐ Less than 1 year ☐ 1 to 5 years ☐ 6 to 10 years ☐ More than 10 years	2. How long have you been in the United States? ☐ Less than 1 year ☐ 1 to 5 years ☐ 6 to 10 years ☐ More than 10 years	3. How long have you been in the United States? ☐ Less than 1 year ☐ 1 to 5 years ☐ 6 to 10 years ☐ More than 10 years	4. How long have you been in the United States? ☐ Less than 1 year ☐ 1 to 5 years ☐ 6 to 10 years ☐ More than 10 years
5. How long have you been in the United States? ☐ Less than 1 year ☐ 1 to 5 years ☐ 6 to 10 years ☐ More than 10 years	6. How long have you been in the United States? ☐ Less than 1 year ☐ 1 to 5 years ☐ 6 to 10 years ☐ More than 10 years	7. How long have you been in the United States? ☐ Less than 1 year ☐ 1 to 5 years ☐ 6 to 10 years ☐ More than 10 years	8. How long have you been in the United States? ☐ Less than 1 year ☐ 1 to 5 years ☐ 6 to 10 years ☐ More than 10 years
9. How long have you been in the United States? ☐ Less than 1 year ☐ 1 to 5 years ☐ 6 to 10 years ☐ More than 10 years	10. How long have you been in the United States? ☐ Less than 1 year ☐ 1 to 5 years ☐ 6 to 10 years ☐ More than 10 years	11. How long have you been in the United States? ☐ Less than 1 year ☐ 1 to 5 years ☐ 6 to 10 years ☐ More than 10 years	12. How long have you been in the United States? ☐ Less than 1 year ☐ 1 to 5 years ☐ 6 to 10 years ☐ More than 10 years

1. Chisel pointed rakes and speed opsolli three inches deep over adverse soil conditions, if available.
2. Plow or moldboard plow and speed opsolli three inches deep over adverse soil conditions, if available.
3. Rip or roll the surface and remove other obstructions, leaving surface reasonably smooth and uniform.
4. Apply agricultural lime, fertilizer and superphosphate uniformly and mix with harrow.
5. Apply (see mixture below).
6. Continue tillage until a well pulverized, firm, reasonably uniform seedbed is obtained.
7. Seed on a freshly rendered seedbed and cover seed lightly with seeding equipment or cultipack after seeding.
8. Mow immediately after seeding and/or mulch.

- | | | |
|-------|---|--|
| 1-30 | Tall Fescue AND Browntop Millet or Sorghum-Sudan Hybrids*** | 125 lbs/acre (Tall Fescue); 35 lbs/acre (Browntop Millet); 30 lbs/acre (Sorghum-Sudan Hybrids) |
| 11-30 | Timed Crotalaria Bermudagrass | 25 lbs/acre |

Mar 1—	and use the following combinations.	50 balancers (Spirical lespedeza).
Jun 1—		
Mar 1—	Add Tail Fescue	120 balancer
Apr 15		
Mar 1—	Or seed Weeping Love grass	10 balancers
Jun 30		
Mar 1—	Or add Hulled Common	
Jun 30	Bermudagrass	25 balancers
Jun 1—	Tall Fescue And Bromero	120 balancers (Tail Fescue), 35 balancers (Bromero Mule), 30 balancers (Sorghum-Sudan hybrid)
Sept 1—	Mule or Sorghum-Sudan hybrid**	
Mar 1—	Spirical lespedeza (hulled)	70 balancers (Spirical lespedeza), 120 balancers (Tail Fescue)
Mar 1—	Fescue	
Nov 1—	And Arizona Ryegrass	25 balancers

... IEMPOKAT: reseed according to optimum season for desired permanent vegetation. Do not allow temporary cover to grow more than 12" in height before mowing; otherwise, fescue may be shaded out.

City of Memphis Public Public Utilities Department	City of Memphis Public Public Utilities Department
--	--

TIMMONS GROUP 
NORTH CAROLINA LICENSE NO. C-1652

YOUR VISION ACHIEVED THROUGH OURS

THIS DRAWING PREPARED AT THE
RALEIGH OFFICE
 5410 Trinity Road, Suite 102 | Raleigh, NC 27607
 TEL 919.866.4951 FAX 919.833.8124 www.timmons.com

FOR REVIEW
ONLY

These plans and associated documents are the exclusive property of TIMMONS GROUP and may not be reproduced in whole or in part and shall not be used for any purpose whatsoever, inclusive, but not limited to construction, bidding, and/or construction staging without the express written consent of TIMMONS GROUP.