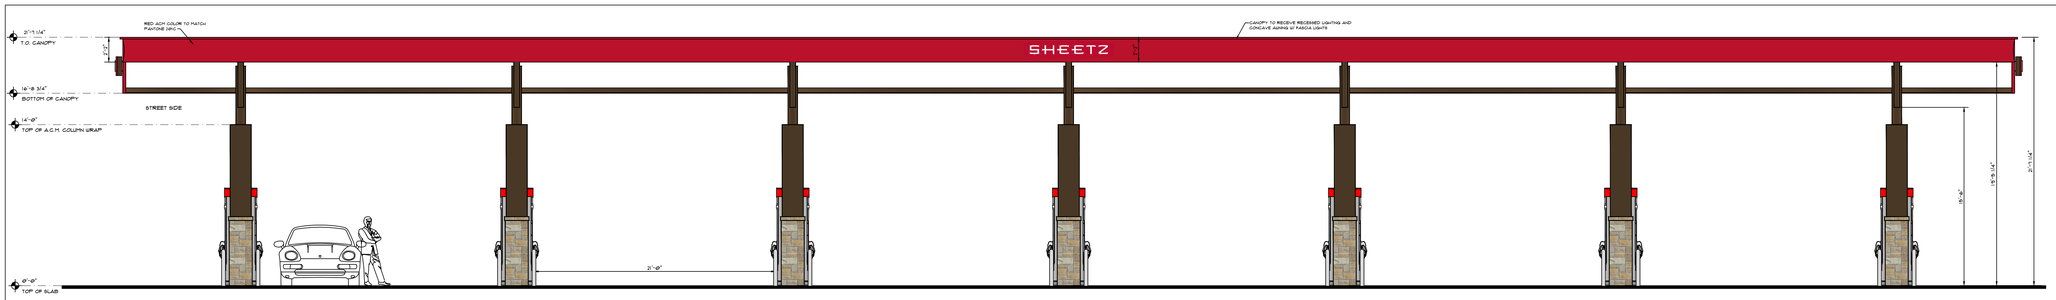

SIDE 'B' ELEVATION
SCALE: 3/16" =1'-0"

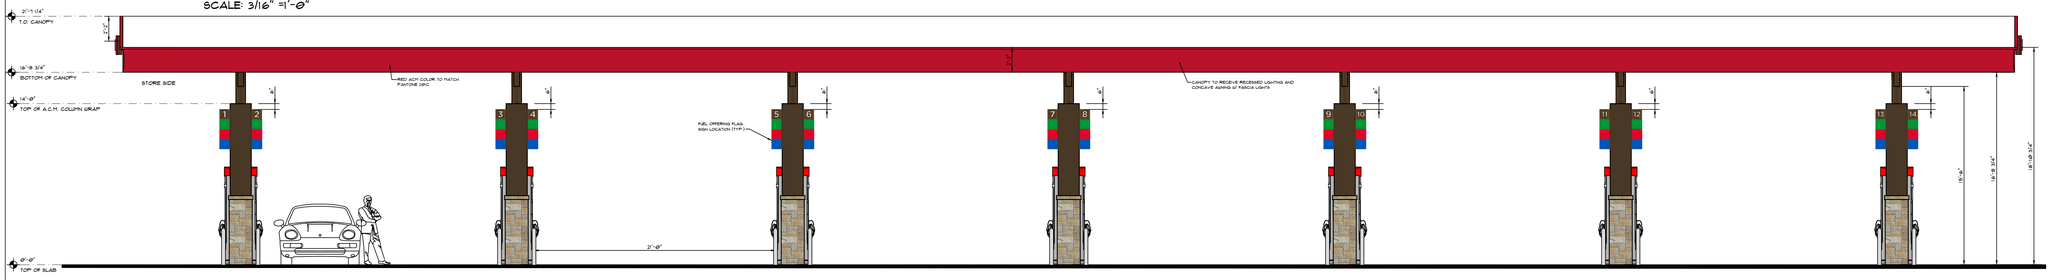

SIDE 'D' ELEVATION
SCALE: 3/16" =1'-0"

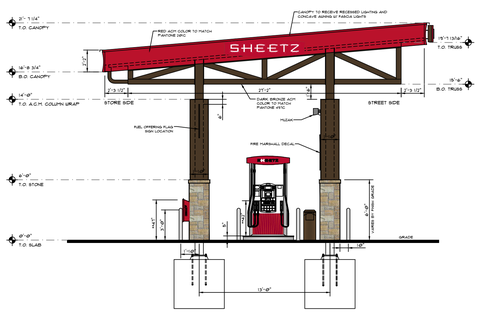

SIDE 'A' LEFT SIDE ELEVATION
SCALE: 3/16" =1'-0"

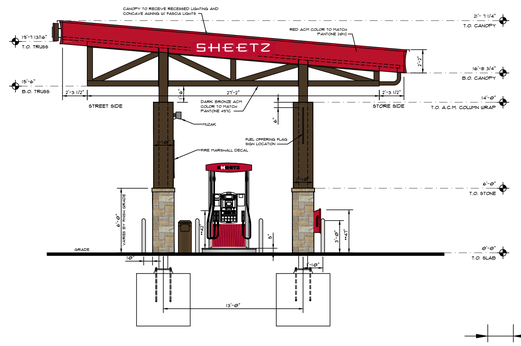

SIDE 'C' RIGHT SIDE ELEVATION
SCALE: 3/16" =1'-0"

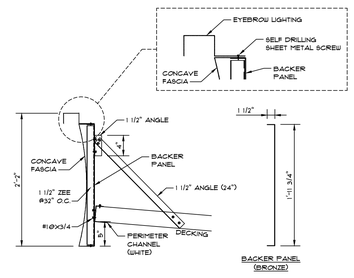

CONCAVE FASCIA MOUNTING DETAIL
SCALE: 1/4" =1'-0"

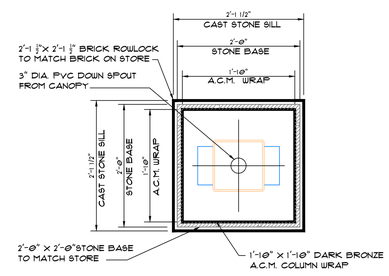

STONE COLUMN BASE DETAIL
SCALE: 1/4" =1'-0"

OUTLINE AREA = 11.72 SQ. FT.
SIGN BOX AREA = 13.08 SQ. FT.
PMS 200C AND PMS 440C
TYPICAL OF THREE
SIGN IS INTERNALLY ILLUMINATED
PIN-MOUNTED TO CURVED AWNING

CANOPY MOUNTED SHEETZ SIGN DETAIL
SCALE: 1/2" =1'-0"

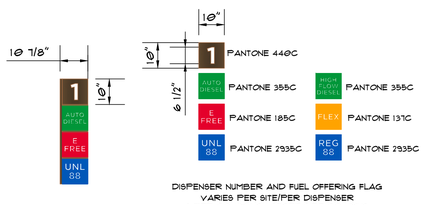

DISPENSER NUMBER AND FUEL OFFERING FLAG
VARIES PER SITE/PER DISPENSER
2 PER COLUMN ON STORE SIDE COLUMNS
.69 SQ. FT. PER FLAG

FUEL OFFERING FLAG SIGN ELEVATION AND DETAIL
SCALE: 1/2" =1'-0"

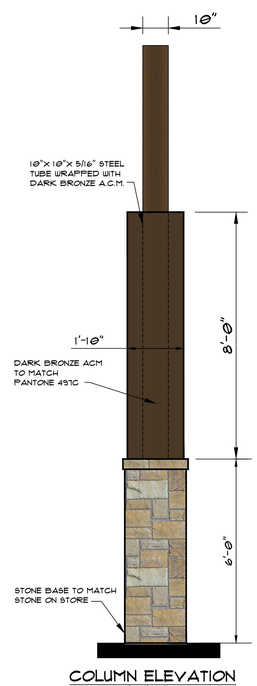

COLUMN ELEVATION
SCALE: 1/2" =1'-0"

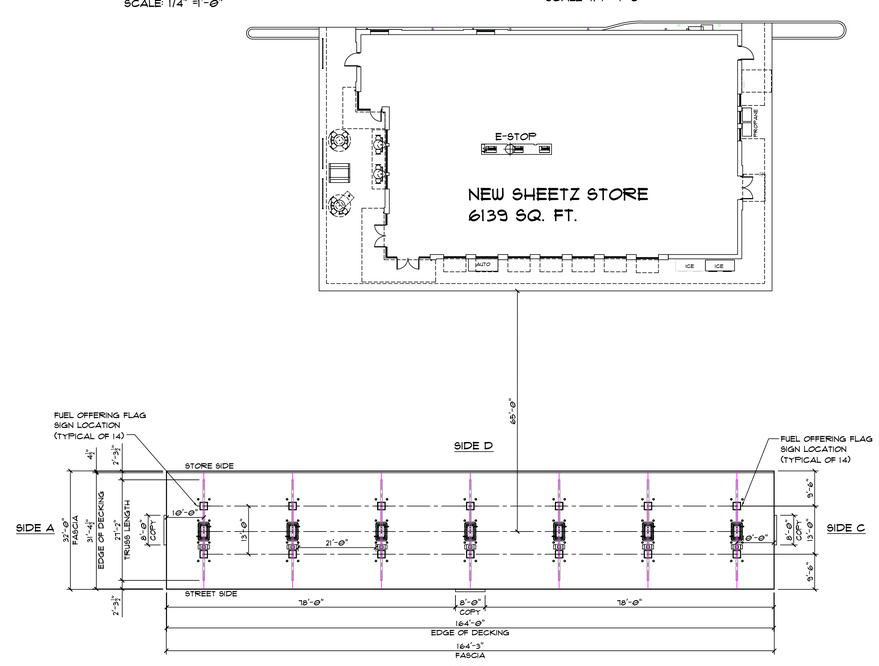

PLAN VIEW FOR LOGO LOCATIONS

Convenience Architecture and Design P.C.
351 Sheetz Way, Claysburg, PA 16625

phone (814) 239-6013
email tcolumbu@sheetz.com
web site www.sheetz.com

PROJECT NAME:
SHEETZ STORE

#416 REBUILD ZEBULON

1406 N. Arendell Avenue
Wake County
Zebulon
North Carolina

OWNER:
SHEETZ, INC.

5700 SIXTH AVE.
ALTOONA, PA 16602

CONSULTANT

PROFESSIONAL

KEYPLAN

MARK	DATE	DESCRIPTION

ISSUE: 04-08-25
PROJECT NO:
AUTHOR BY: DNC
REVIEW BY:
SHEET TITLE

GAS AWNING
CONCAVE FASCIA

AWNING