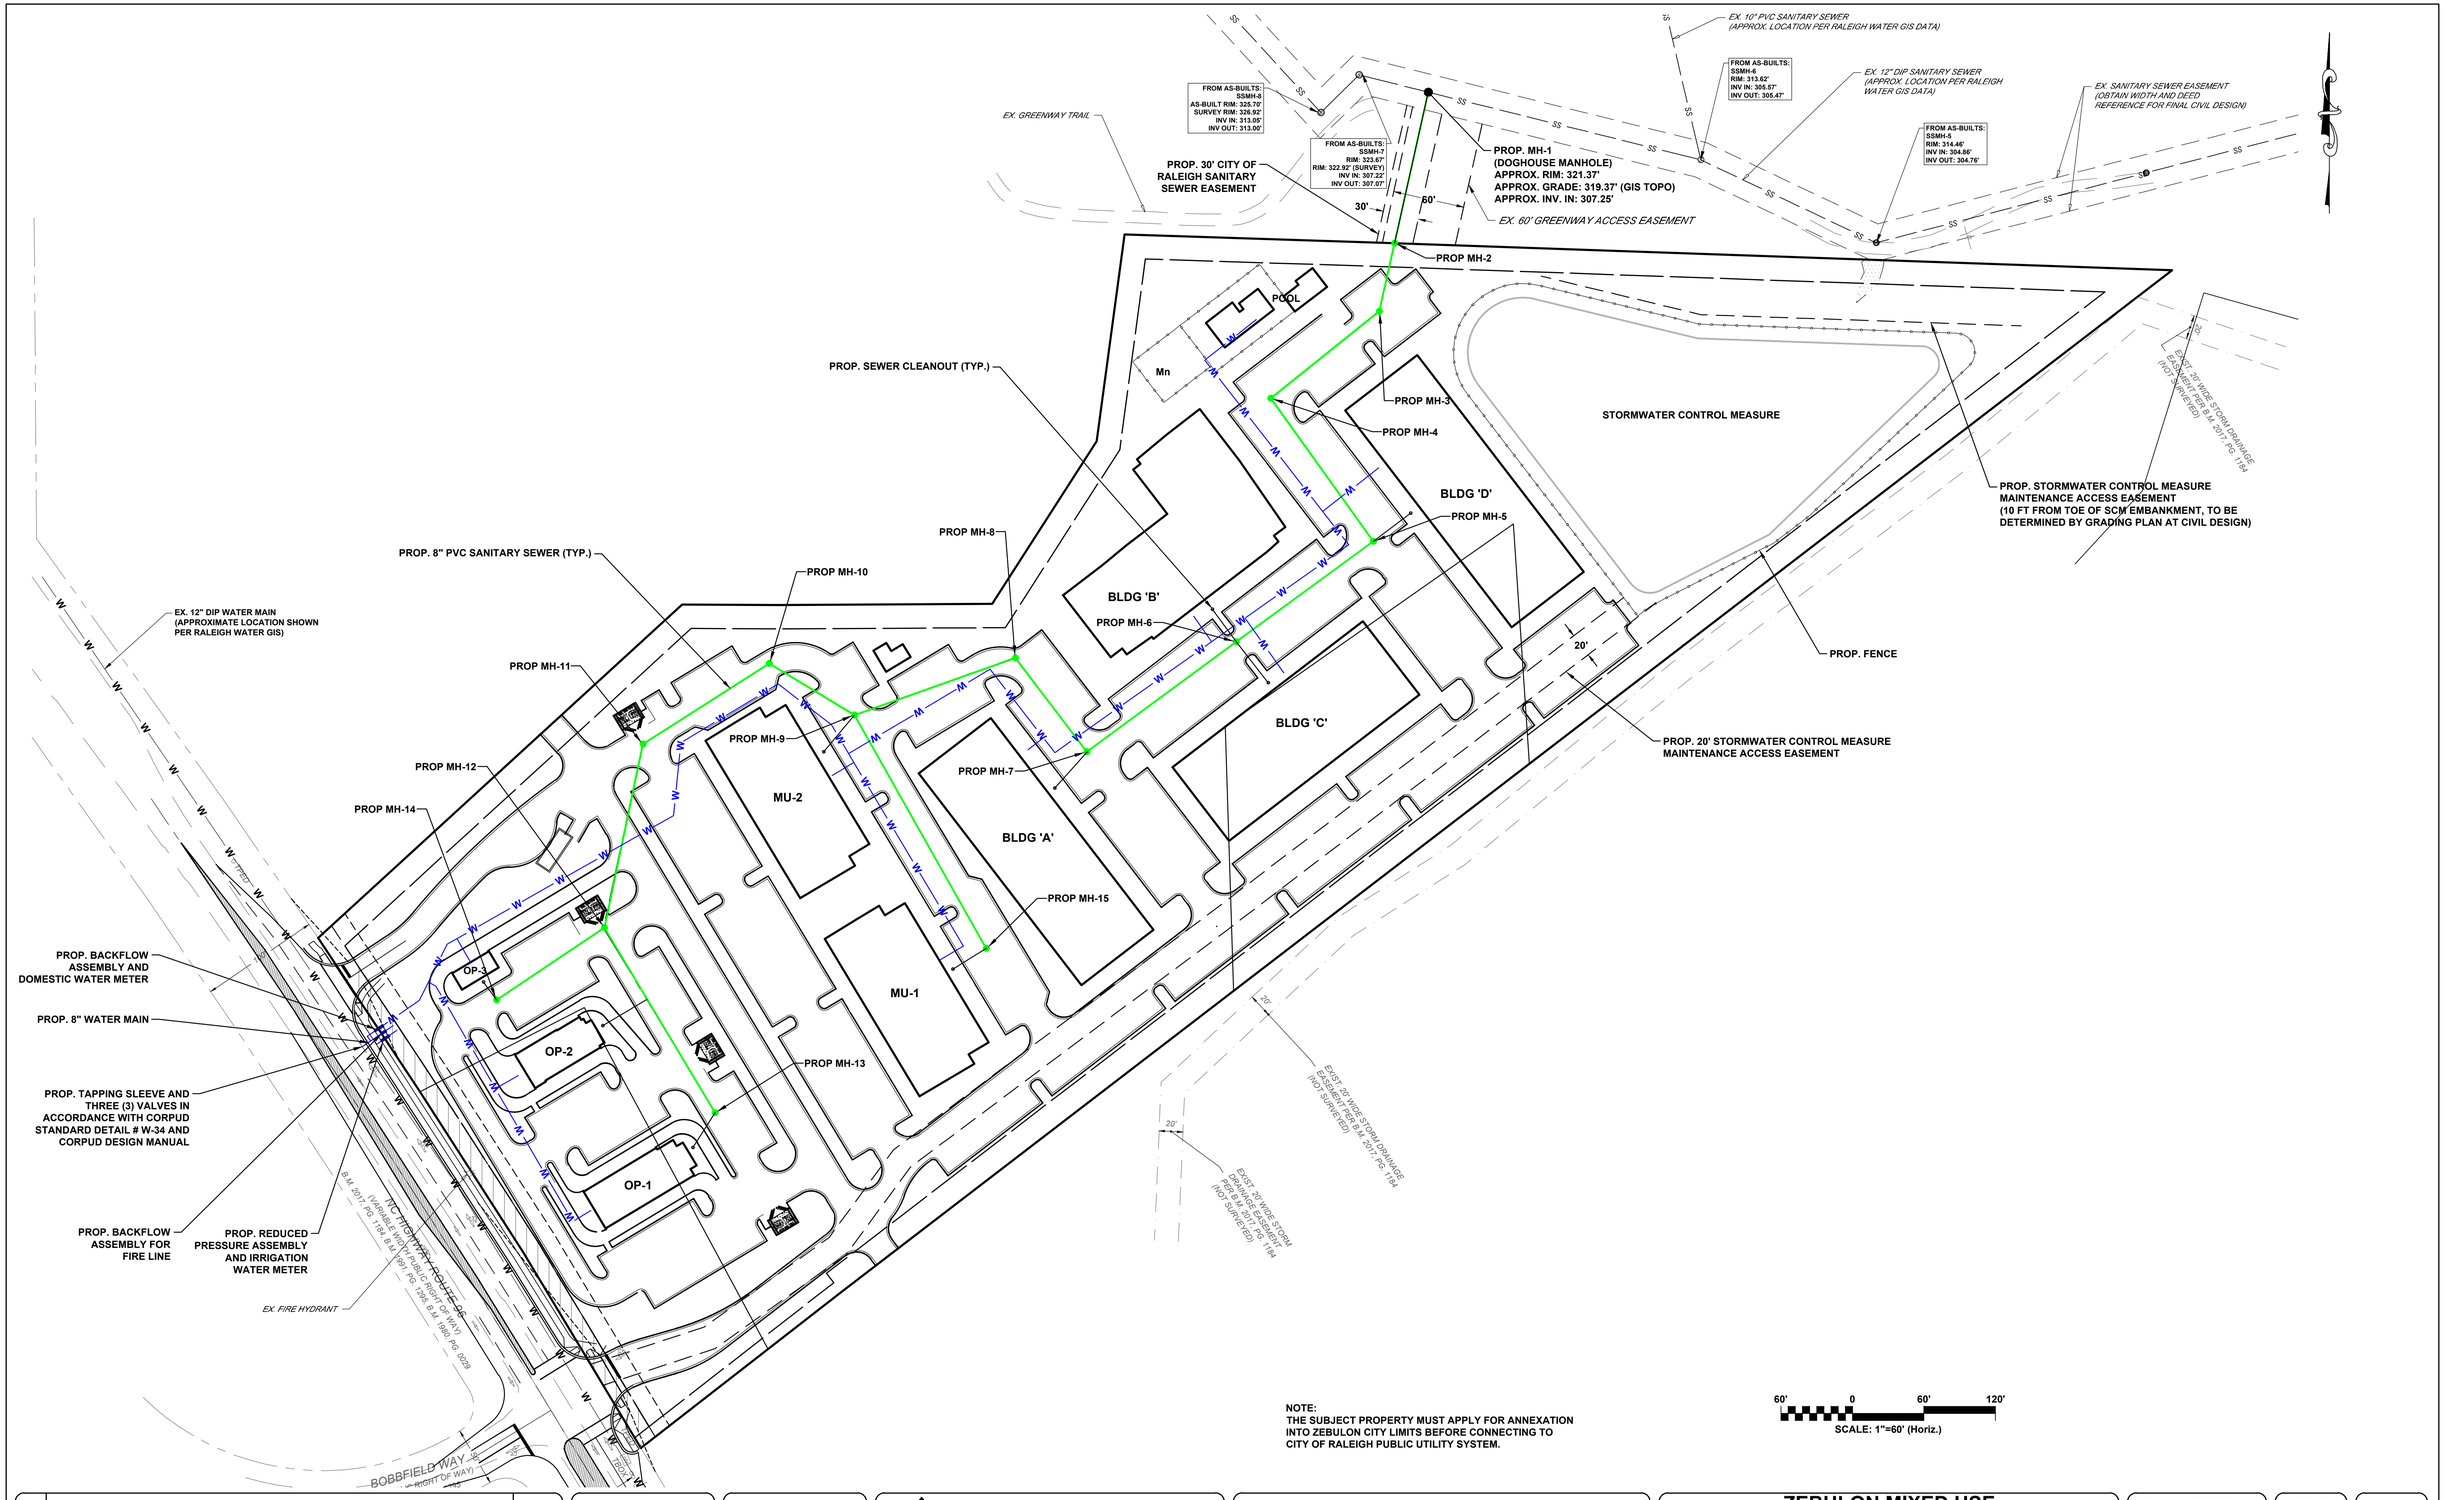

REV.NO.	DESCRIPTIONS	DATE
####	####	####
####	####	####
A	ADDRESS AGENCY COMMENTS	02/13/2025

REVISIONS

This electronic document is the property of McKim & Creed, Inc. and is not to be used for any purpose without the written consent of the engineer whose seal appears on the original certified document.

DO NOT REMOVE FROM ELECTRONIC FILE

McKIM&CREED
4300 Edwards Mill Road
Suite 200, Raleigh, NC 27612
Phone: (919) 233-8091, Fax: (919) 233-8031
NC License# F-1222
www.mckimcreed.com

ZEBULON MIXED USE
ZEBULON ROAD
ZEBULON, WAKE COUNTY, NC

UTILITY CONCEPT PLAN

DATE:	DECEMBER 2024
MCE PROJ. #	09572-0001
DRAWN	JM
DESIGNED	JM
CHECKED	BBJ
PROJ. MGR.	BBJ

SCALE
HORIZONTAL: 1" = 60'
VERTICAL:

1 DRAWING NUMBER
A REVISION

STATUS: PRELIMINARY DRAWING NOT FOR CONSTRUCTION